


Ordnance Survey, (c) Crown Copyright 2019. All rights reserved. Licence number 100022432

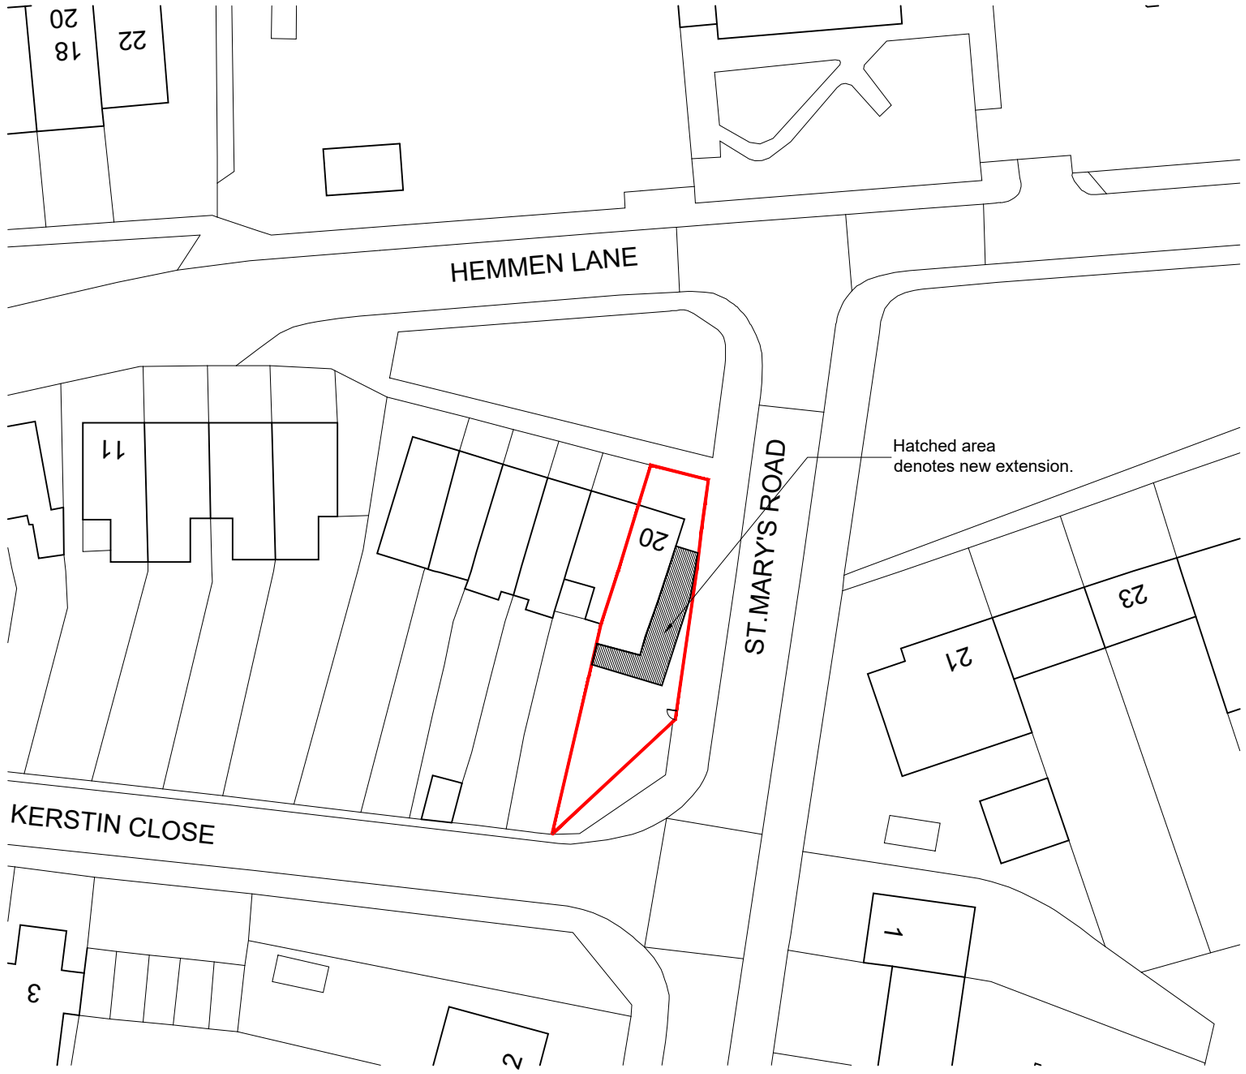


Ordnance Survey, (c) Crown Copyright 2019. All rights reserved. Licence number 100022432

# LOCATION PLAN

SCALE 1 : 1250

10m 50m

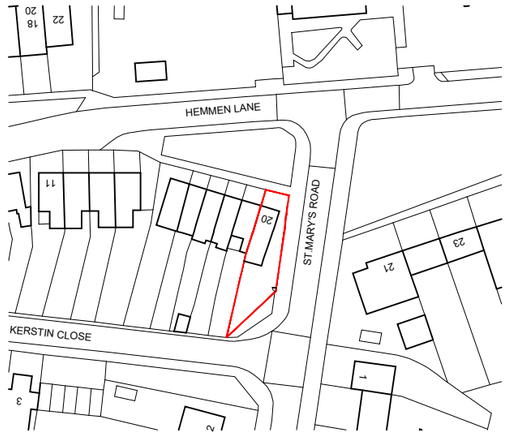N

# BLOCK PLAN

SCALE 1 : 500

10m 50m

NOTES

© *SK Design consultants* - THIS DRAWING AND DESIGN REMAINS THE COPYRIGHT AND INTELLECTUAL PROPERTY OF SK CONSULTANTS AND SHALL NOT BE COPIED IN ANY FORMAT WITHOUT APPROVAL.

THIS DRAWING IS TO BE READ IN CONJUNCTION WITH ALL OTHER DRAWINGS AND DOCUMENTS PROVIDED. THE CONTRACTOR MUST CHECK ALL DIMENSIONS ON SITE BEFORE PLACING ORDERS FOR MATERIALS OR SHOP FABRICATIONS OR COMMENCING WORKS ON SITE.
ANY DISCREPANCIES SHOULD BE NOTIFIED BEFORE PROCEEDING.

SK Design Consultants
22 Netley close
Caversham
Reading RG4 6SR
Tel : 07821111602

Client:
Mr RAJESH REETOO

Project:
SINGLE STOREY REAR & SIDE EXTENSION

Location:
20 HEMMEN LANE , HAYES UB3 2JG

Drawing Title:
LOCATION & BLOCK PLAN

| Date: | Sheet Size: | Drawn: |
|---|---|---|
| NOV 2019 | A3 | SK |

Drawing No: P1120- 01

Revision: .