


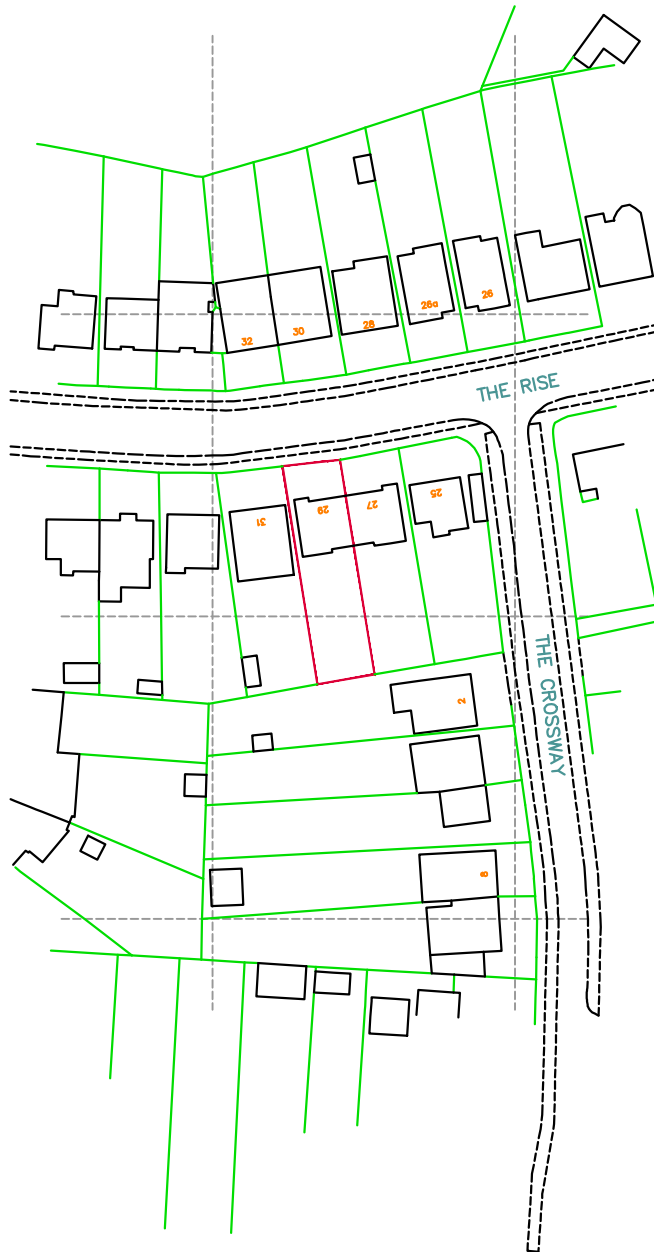

Ordnance Survey (c) Crown Copyright 2020. All rights reserved. Licence number 100022432

Location plan

DWG No. 3231-SK1

Scale 1:1250

29 The Rise
Hillingdon
UB10 0JL

