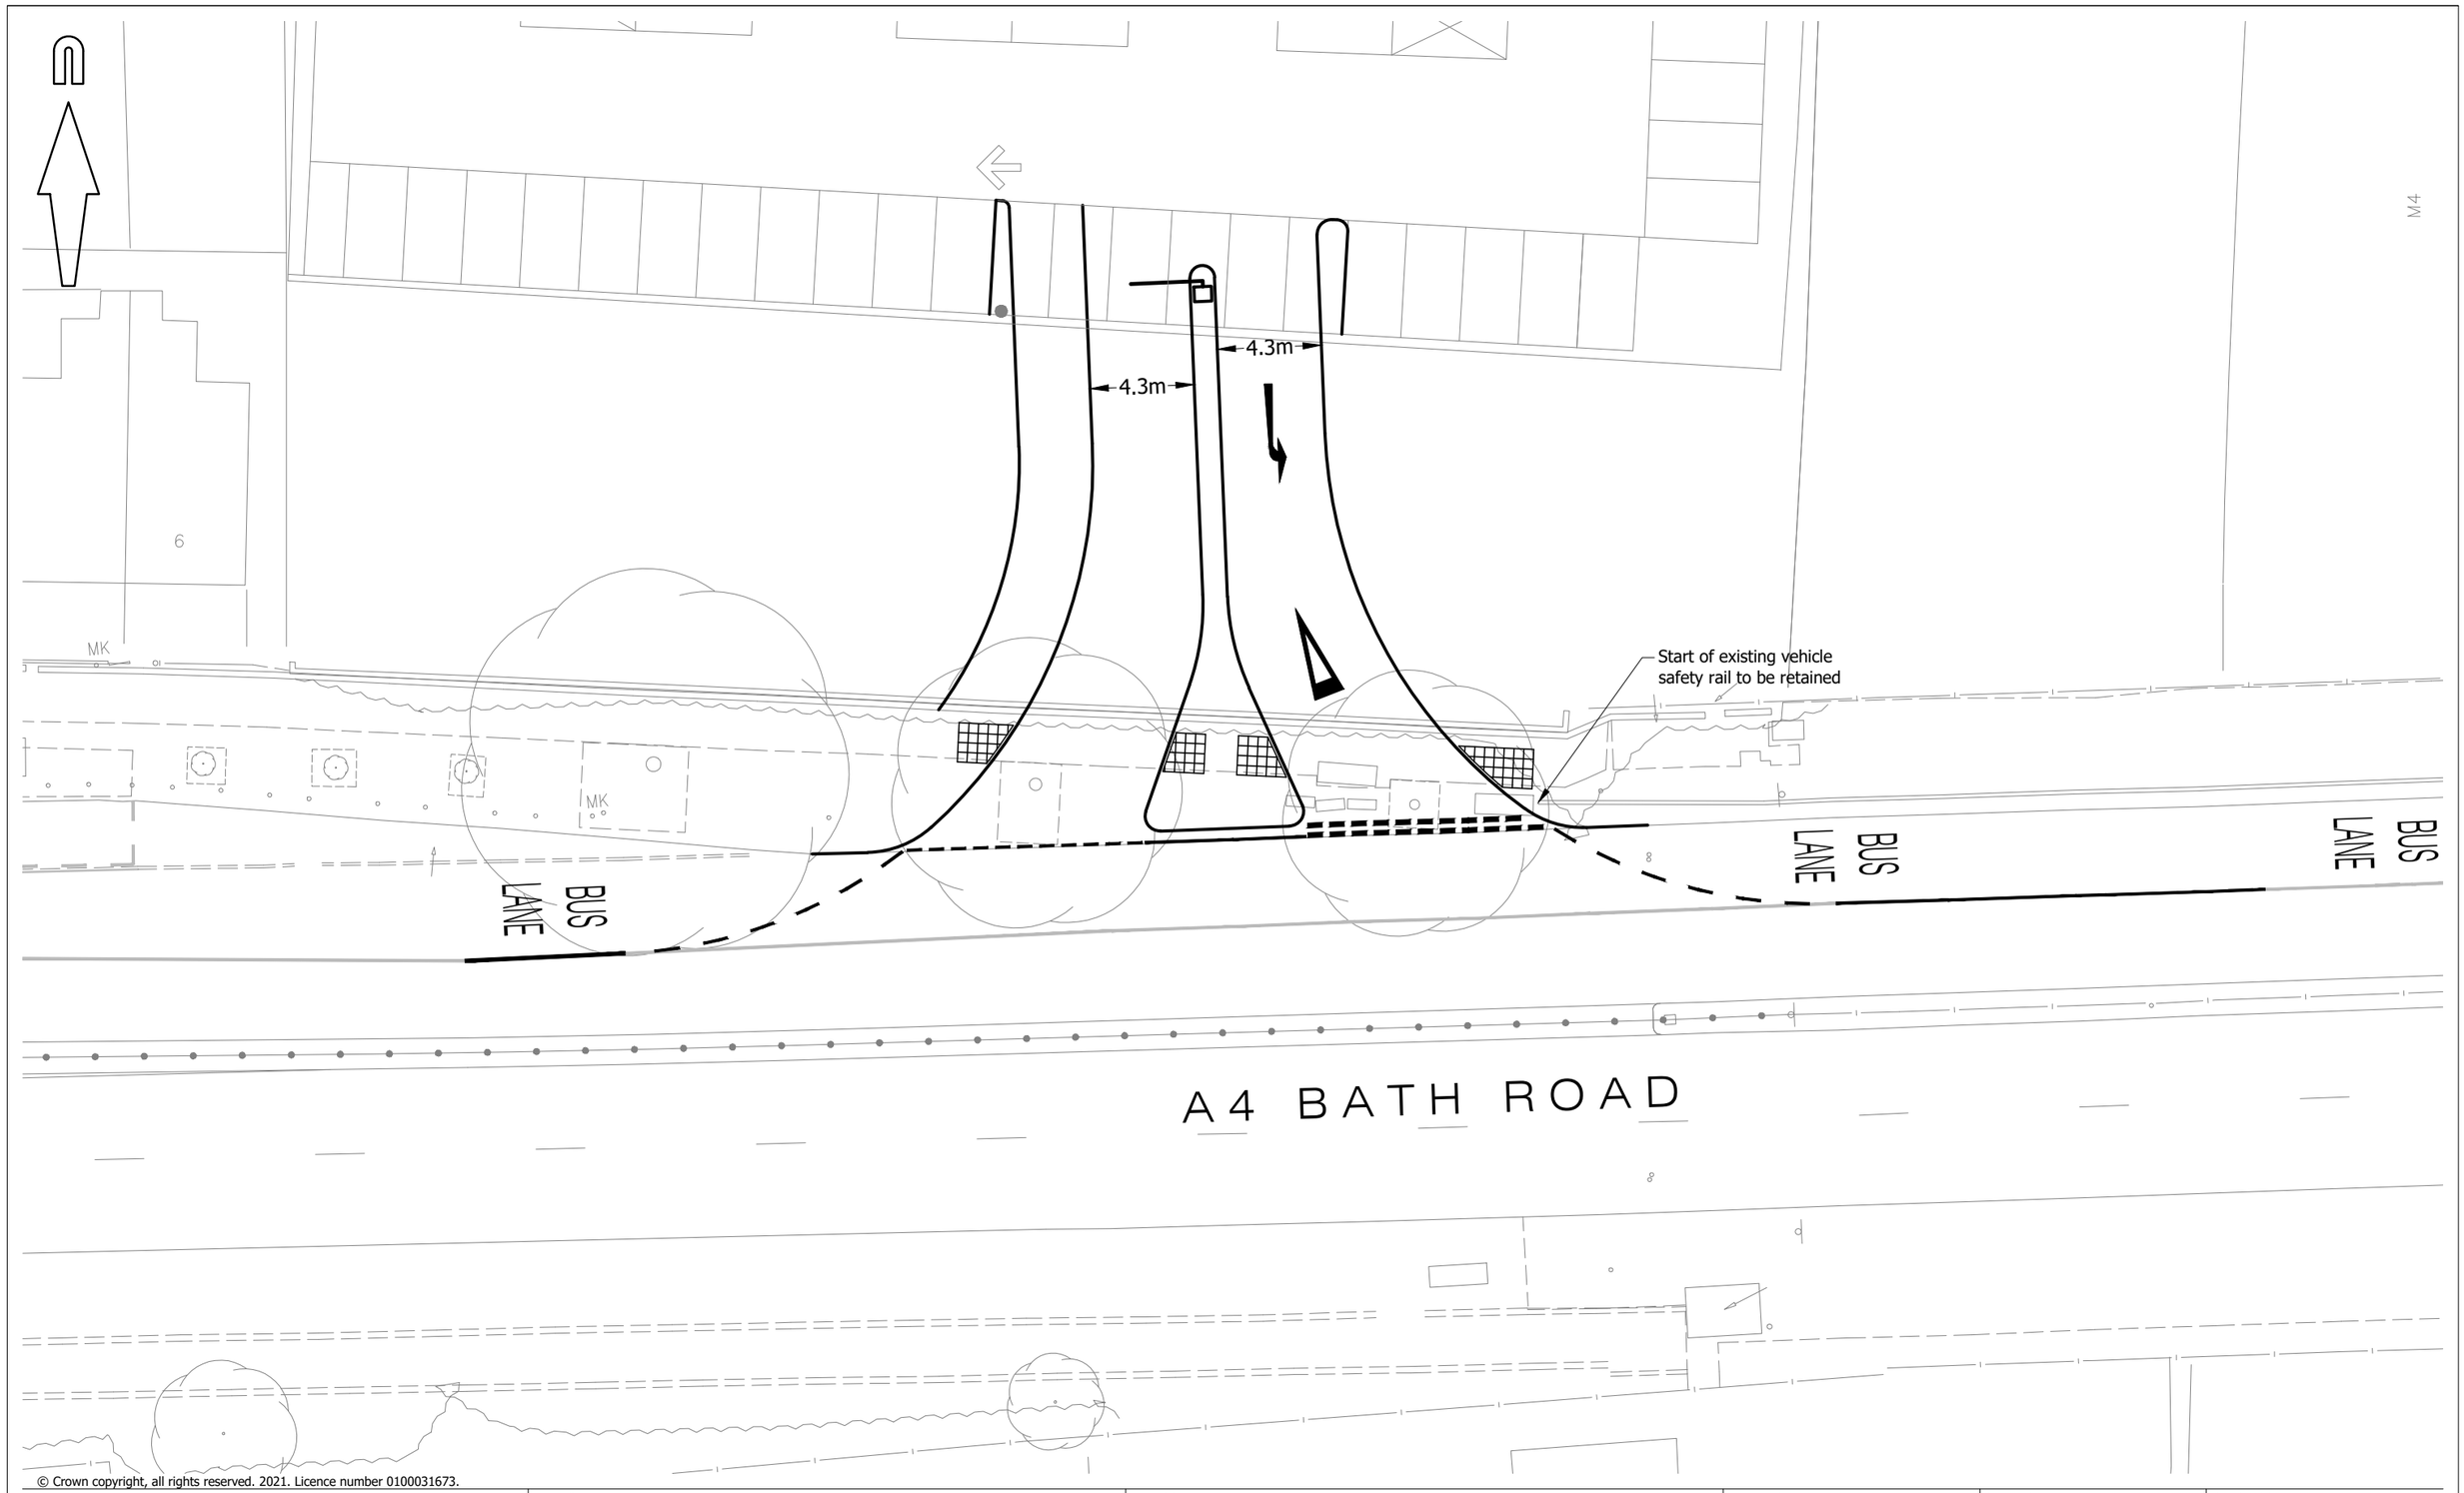


© Crown copyright, all rights reserved. 2021. Licence number 0100031673.

mayer brown

**Mayer Brown Limited**
Lion House Oriental Road Woking Surrey GU22 8AR
Telephone 01483 750 508 Fax 01483 750 437
wokingoffice@mayerbrown.co.uk www.mayerbrown.co.uk

client
HEATHROW NCP PROPERTY LTD

project
NCP CAR PARK, A4 BATH ROAD, HEATHROW

title
PROPOSED NEW ACCESS ARRANGEMENT

| scale | drawn by | checked by | |
|---|---|---|---|
| 1:250 @ A3 | JME | AP | |
| date | cad file | suitability | rev. |
| JULY 2021 | MBSK210222 | | P6 |

drawing number
MBSK210222-01