


Mini Bus	
Overall Length	6.330m
Overall Width	2.192m
Overall Body Height	2.601m
Min Body Ground Clearance	0.374m
Track Width	2.192m
Lock to lock time	4.00s
Kerb to Kerb Turning Radius	6.450m

© Crown copyright, all rights reserved. 2021. Licence number 0100031673.

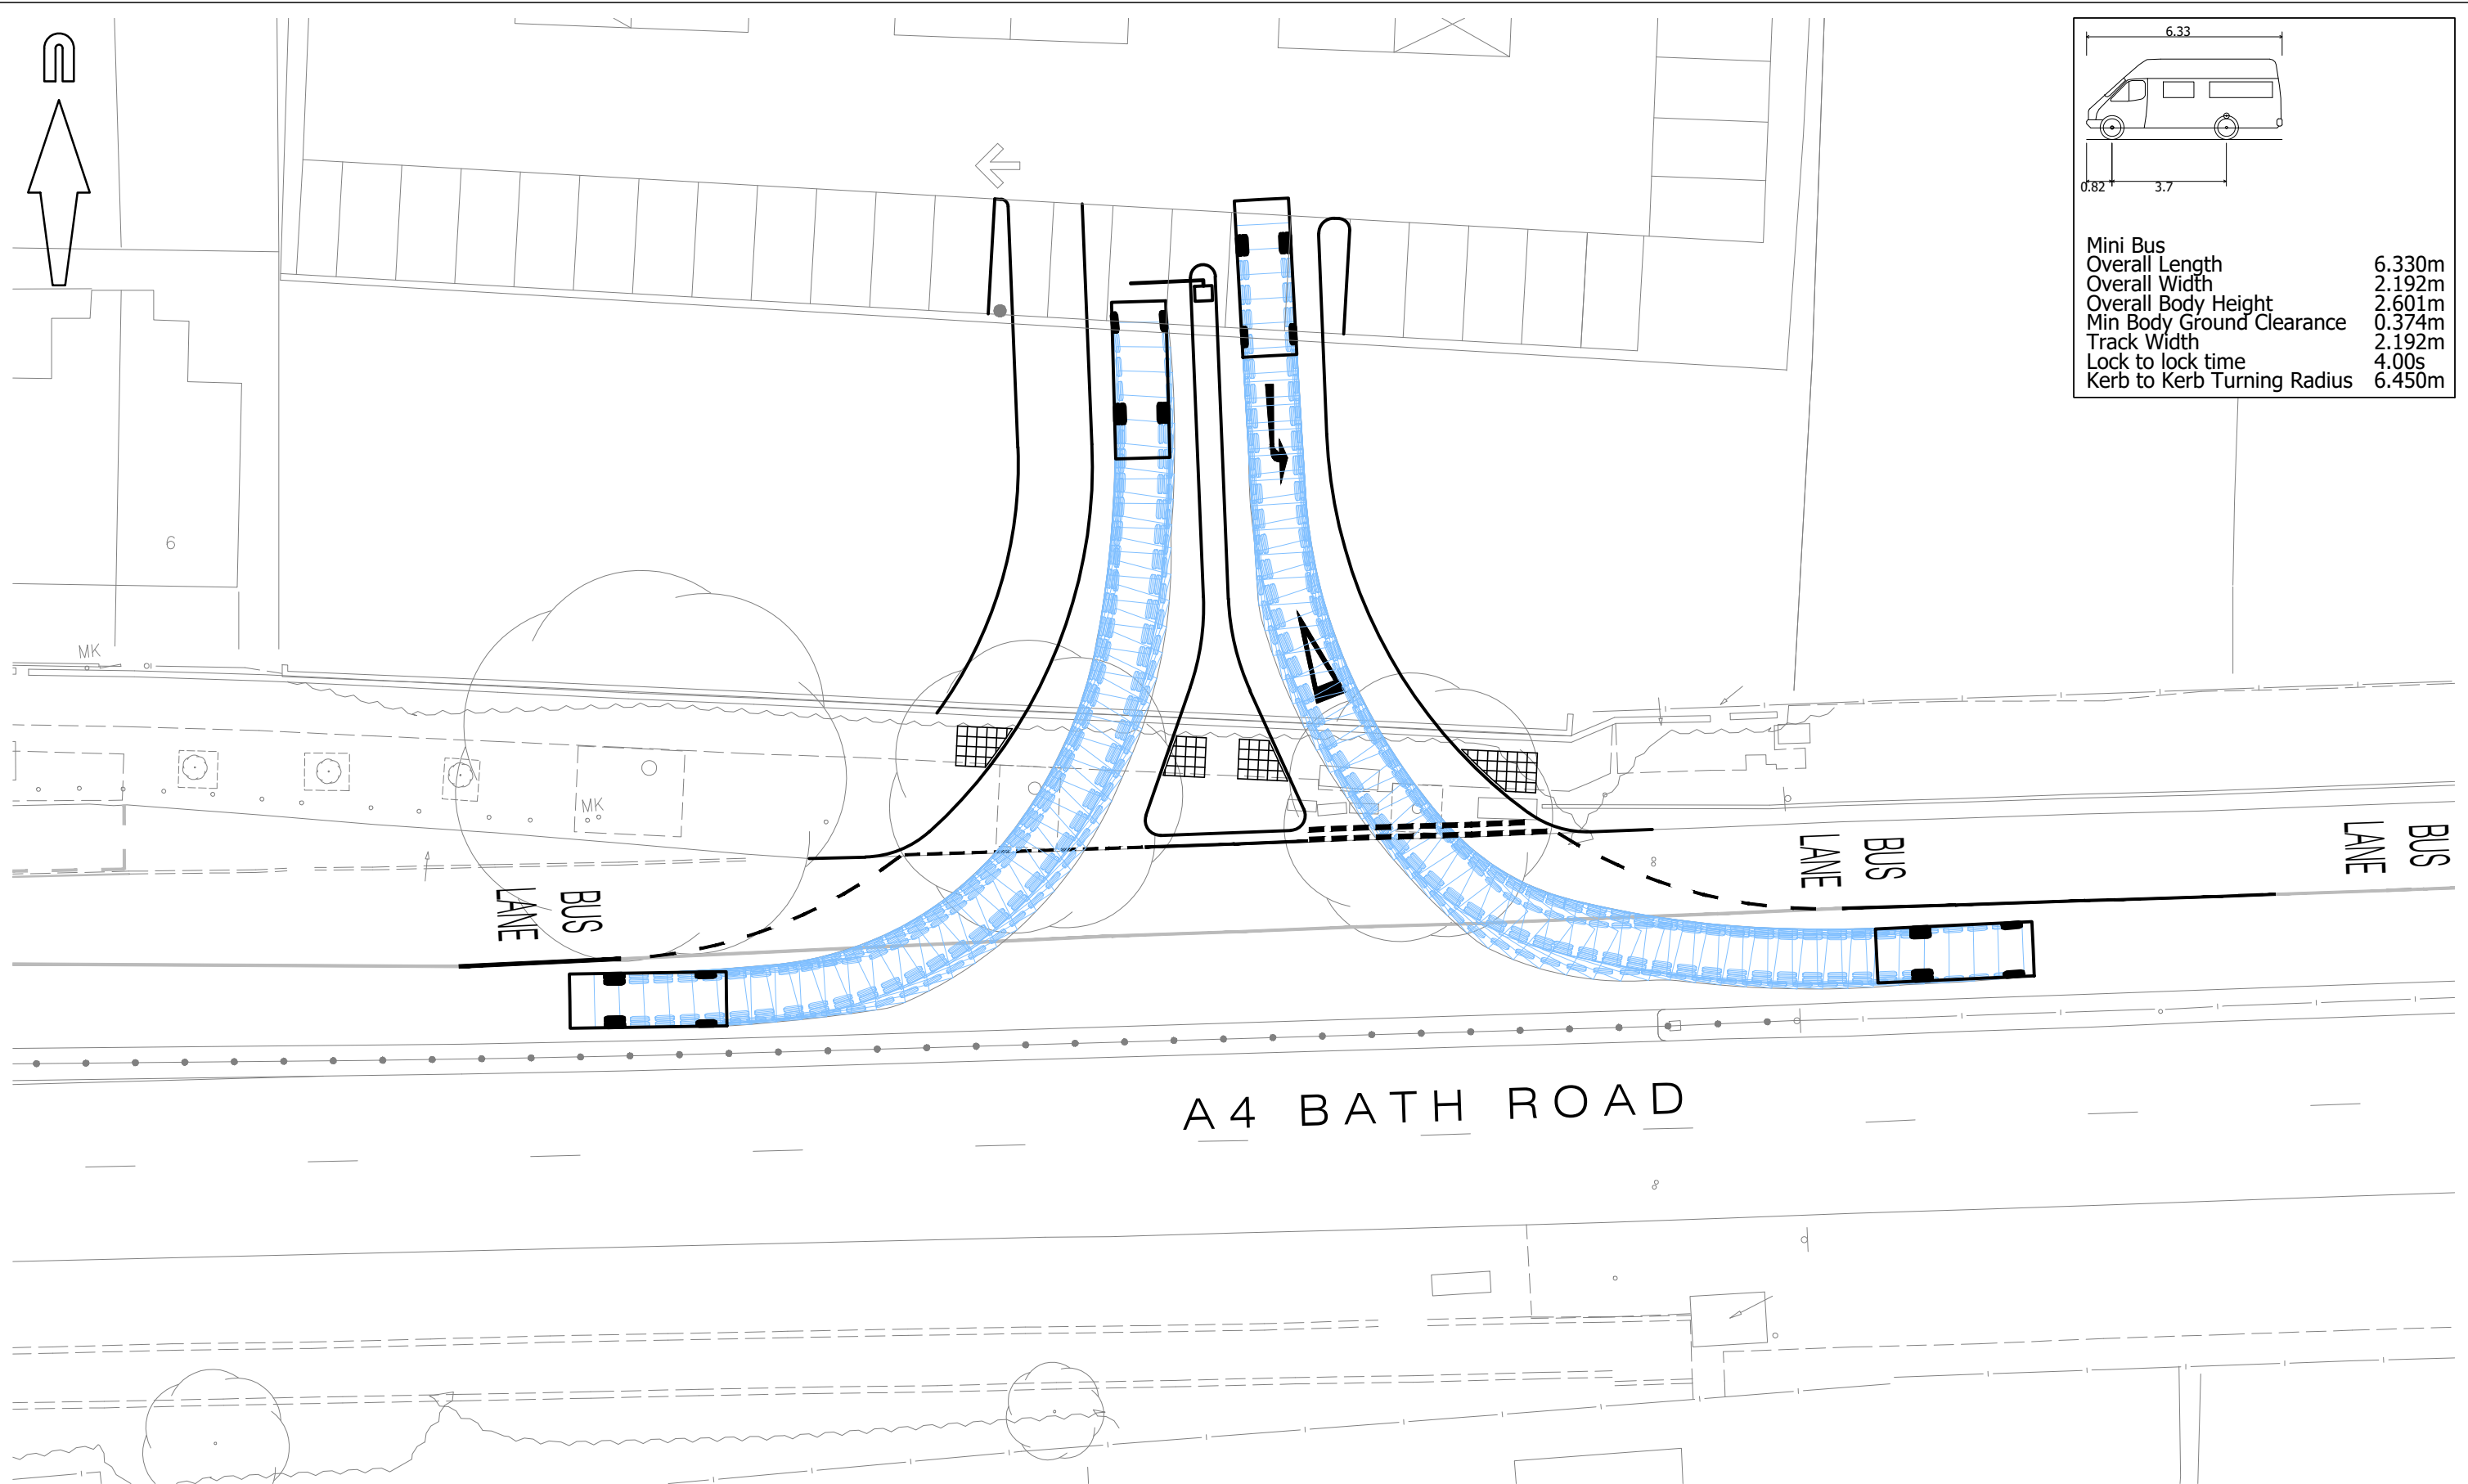

Mayer Brown Limited
Lion House, Oriental Road, Woking, Surrey GU22 8AR
Telephone 01483 750 508 Fax 01483 750 437
wokingoffice@mayerbrown.co.uk www.mayerbrown.co.uk

client
HEATHROW NCP PROPERTY LTD

project
NCP CAR PARK, A4 BATH ROAD, HEATHROW

title
SWEPT PATH ANALYSIS
MINIBUS ENTERING/EXITING SITE

scale 1:250 @ A3	drawn by JME	checked by AP
date MAY 2021	cad file MBSK210222	suitability P4
drawing number MBSK210222-04		