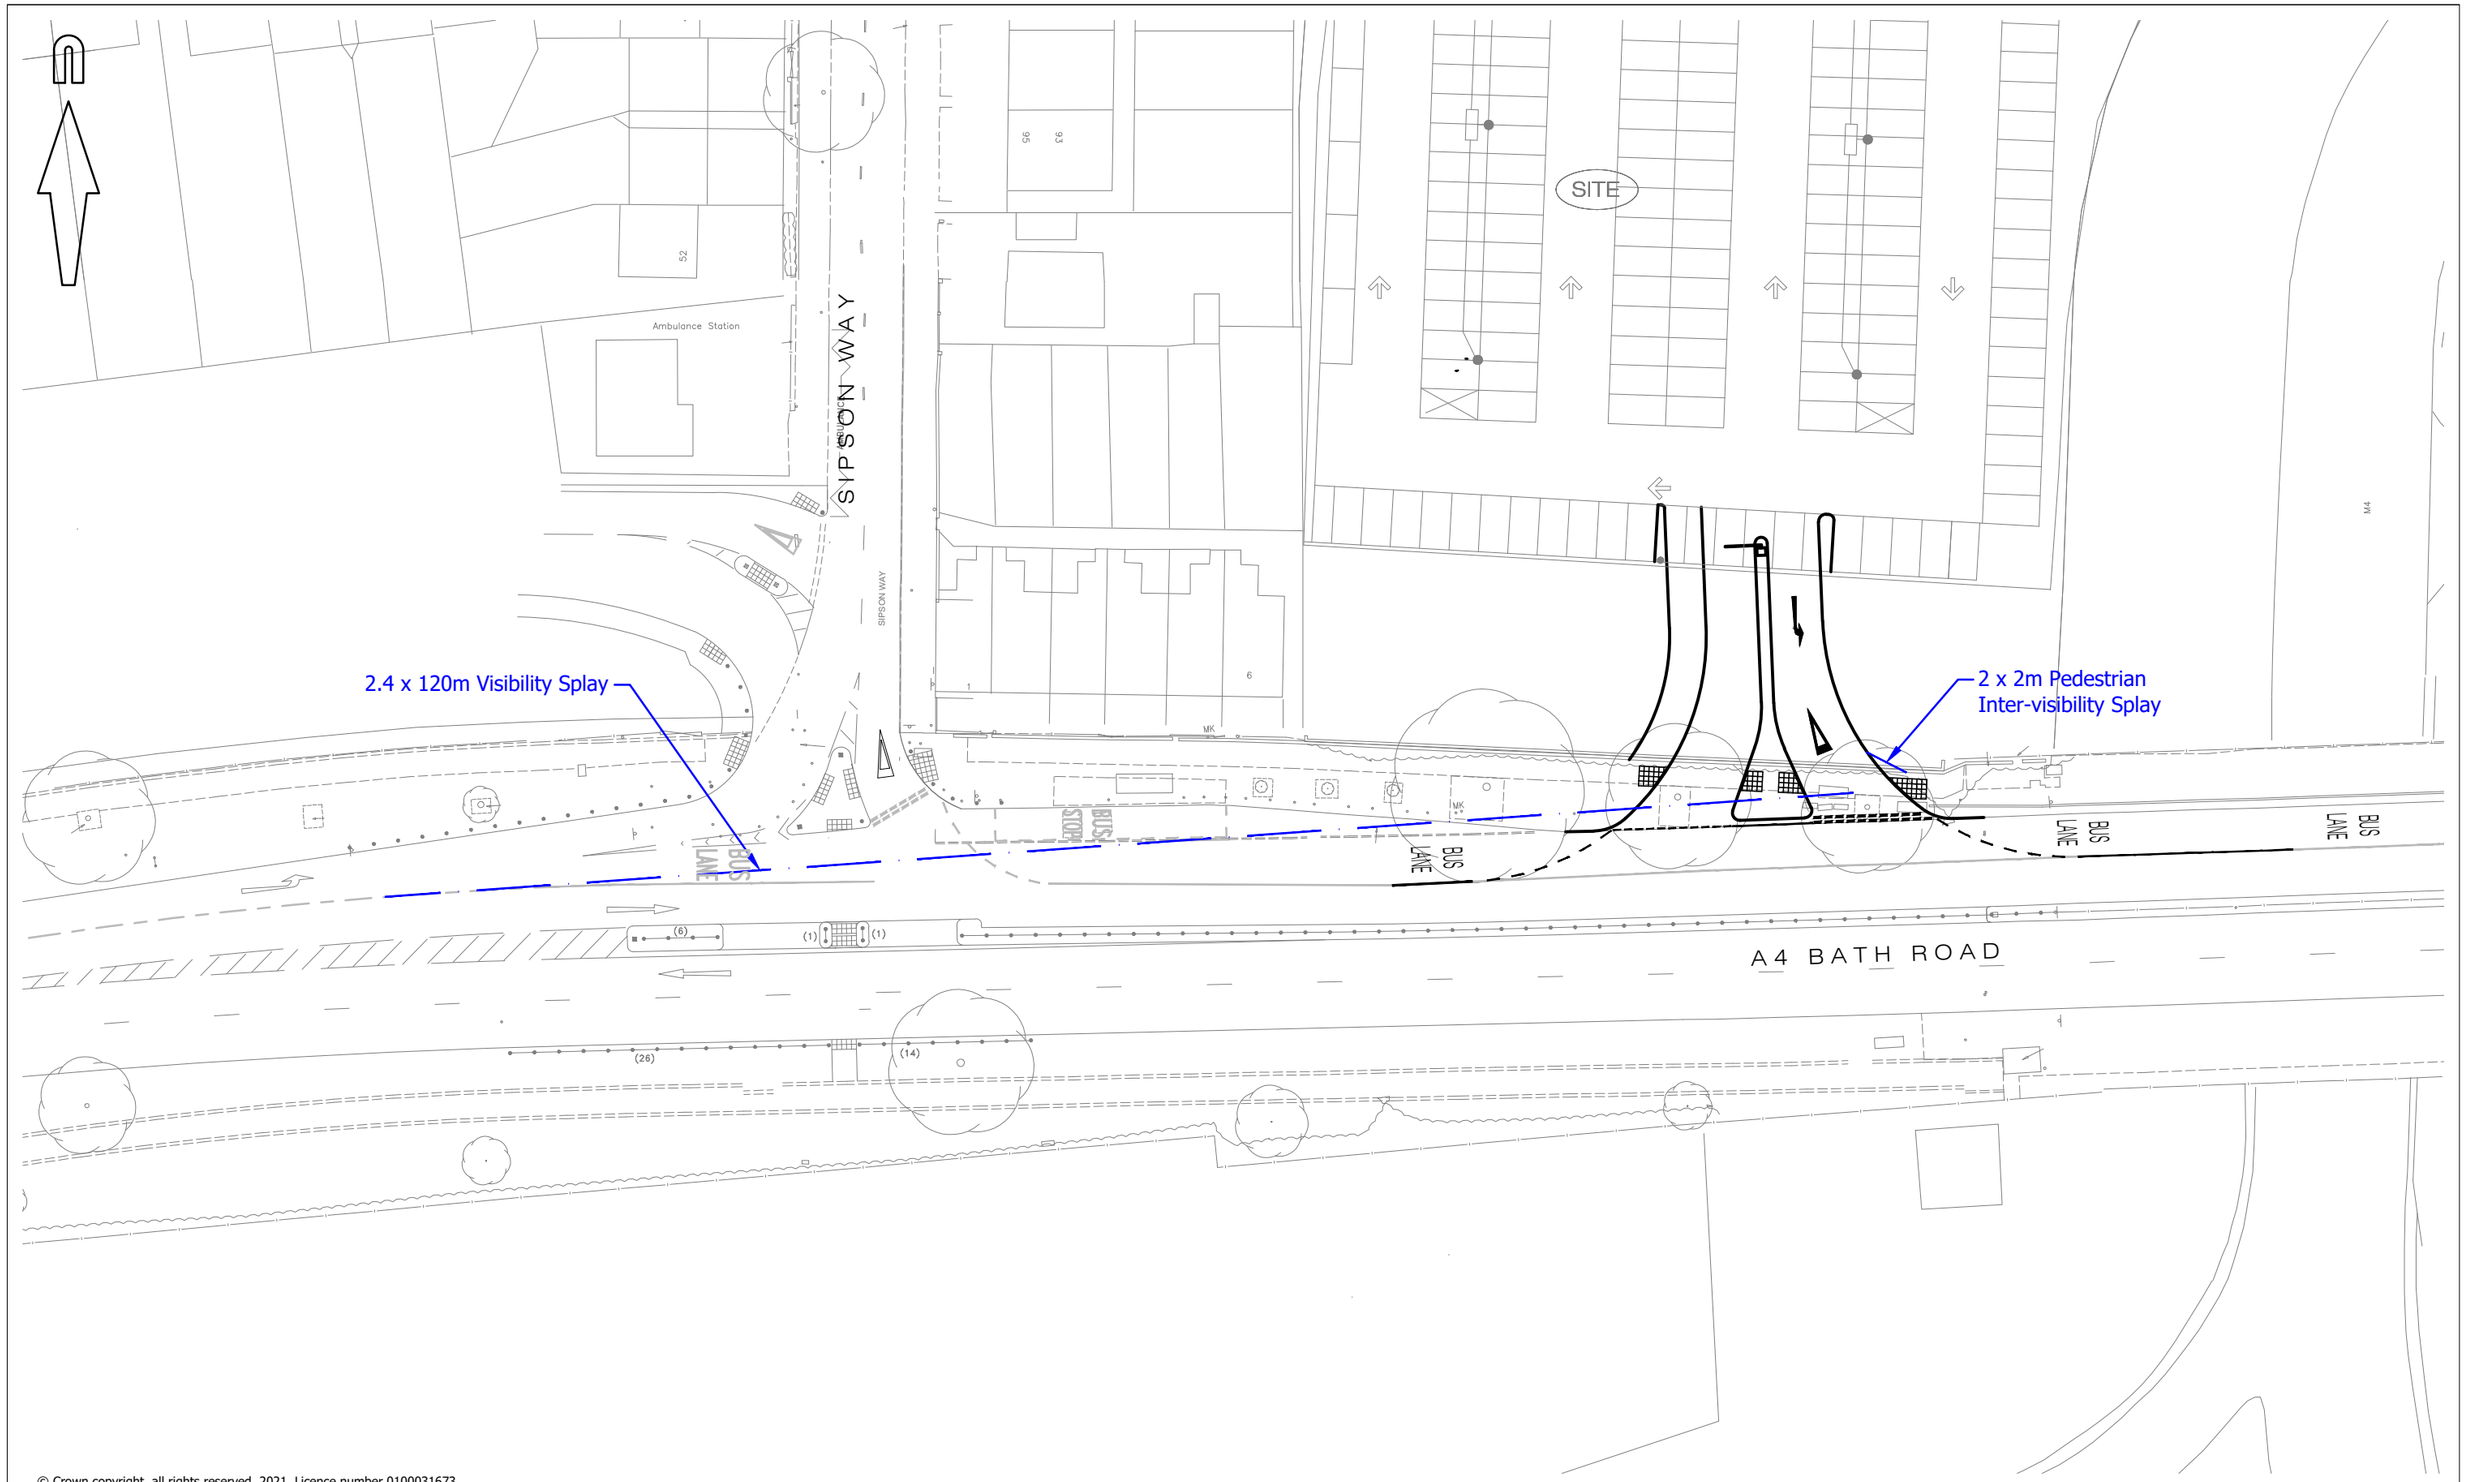

© Crown copyright, all rights reserved. 2021. Licence number 0100031673.

mayer brown

Mayer Brown Limited
Lion House Oriental Road Woking Surrey GU22 8AR
Telephone 01483 750 508 Fax 01483 750 437
wokingoffice@mayerbrown.co.uk www.mayerbrown.co.uk

client
HEATHROW NCP PROPERTY LTD

project
NCP CAR PARK, A4 BATH ROAD, HEATHROW

title
VISIBILITY SPLAY FROM ACCESS

scale	drawn by	checked by
1:500 @ A3	JME	AP

date	cad file	suitability	rev.
MAY 2021	MBSK210222		P5

drawing number
MBSK210222-07