


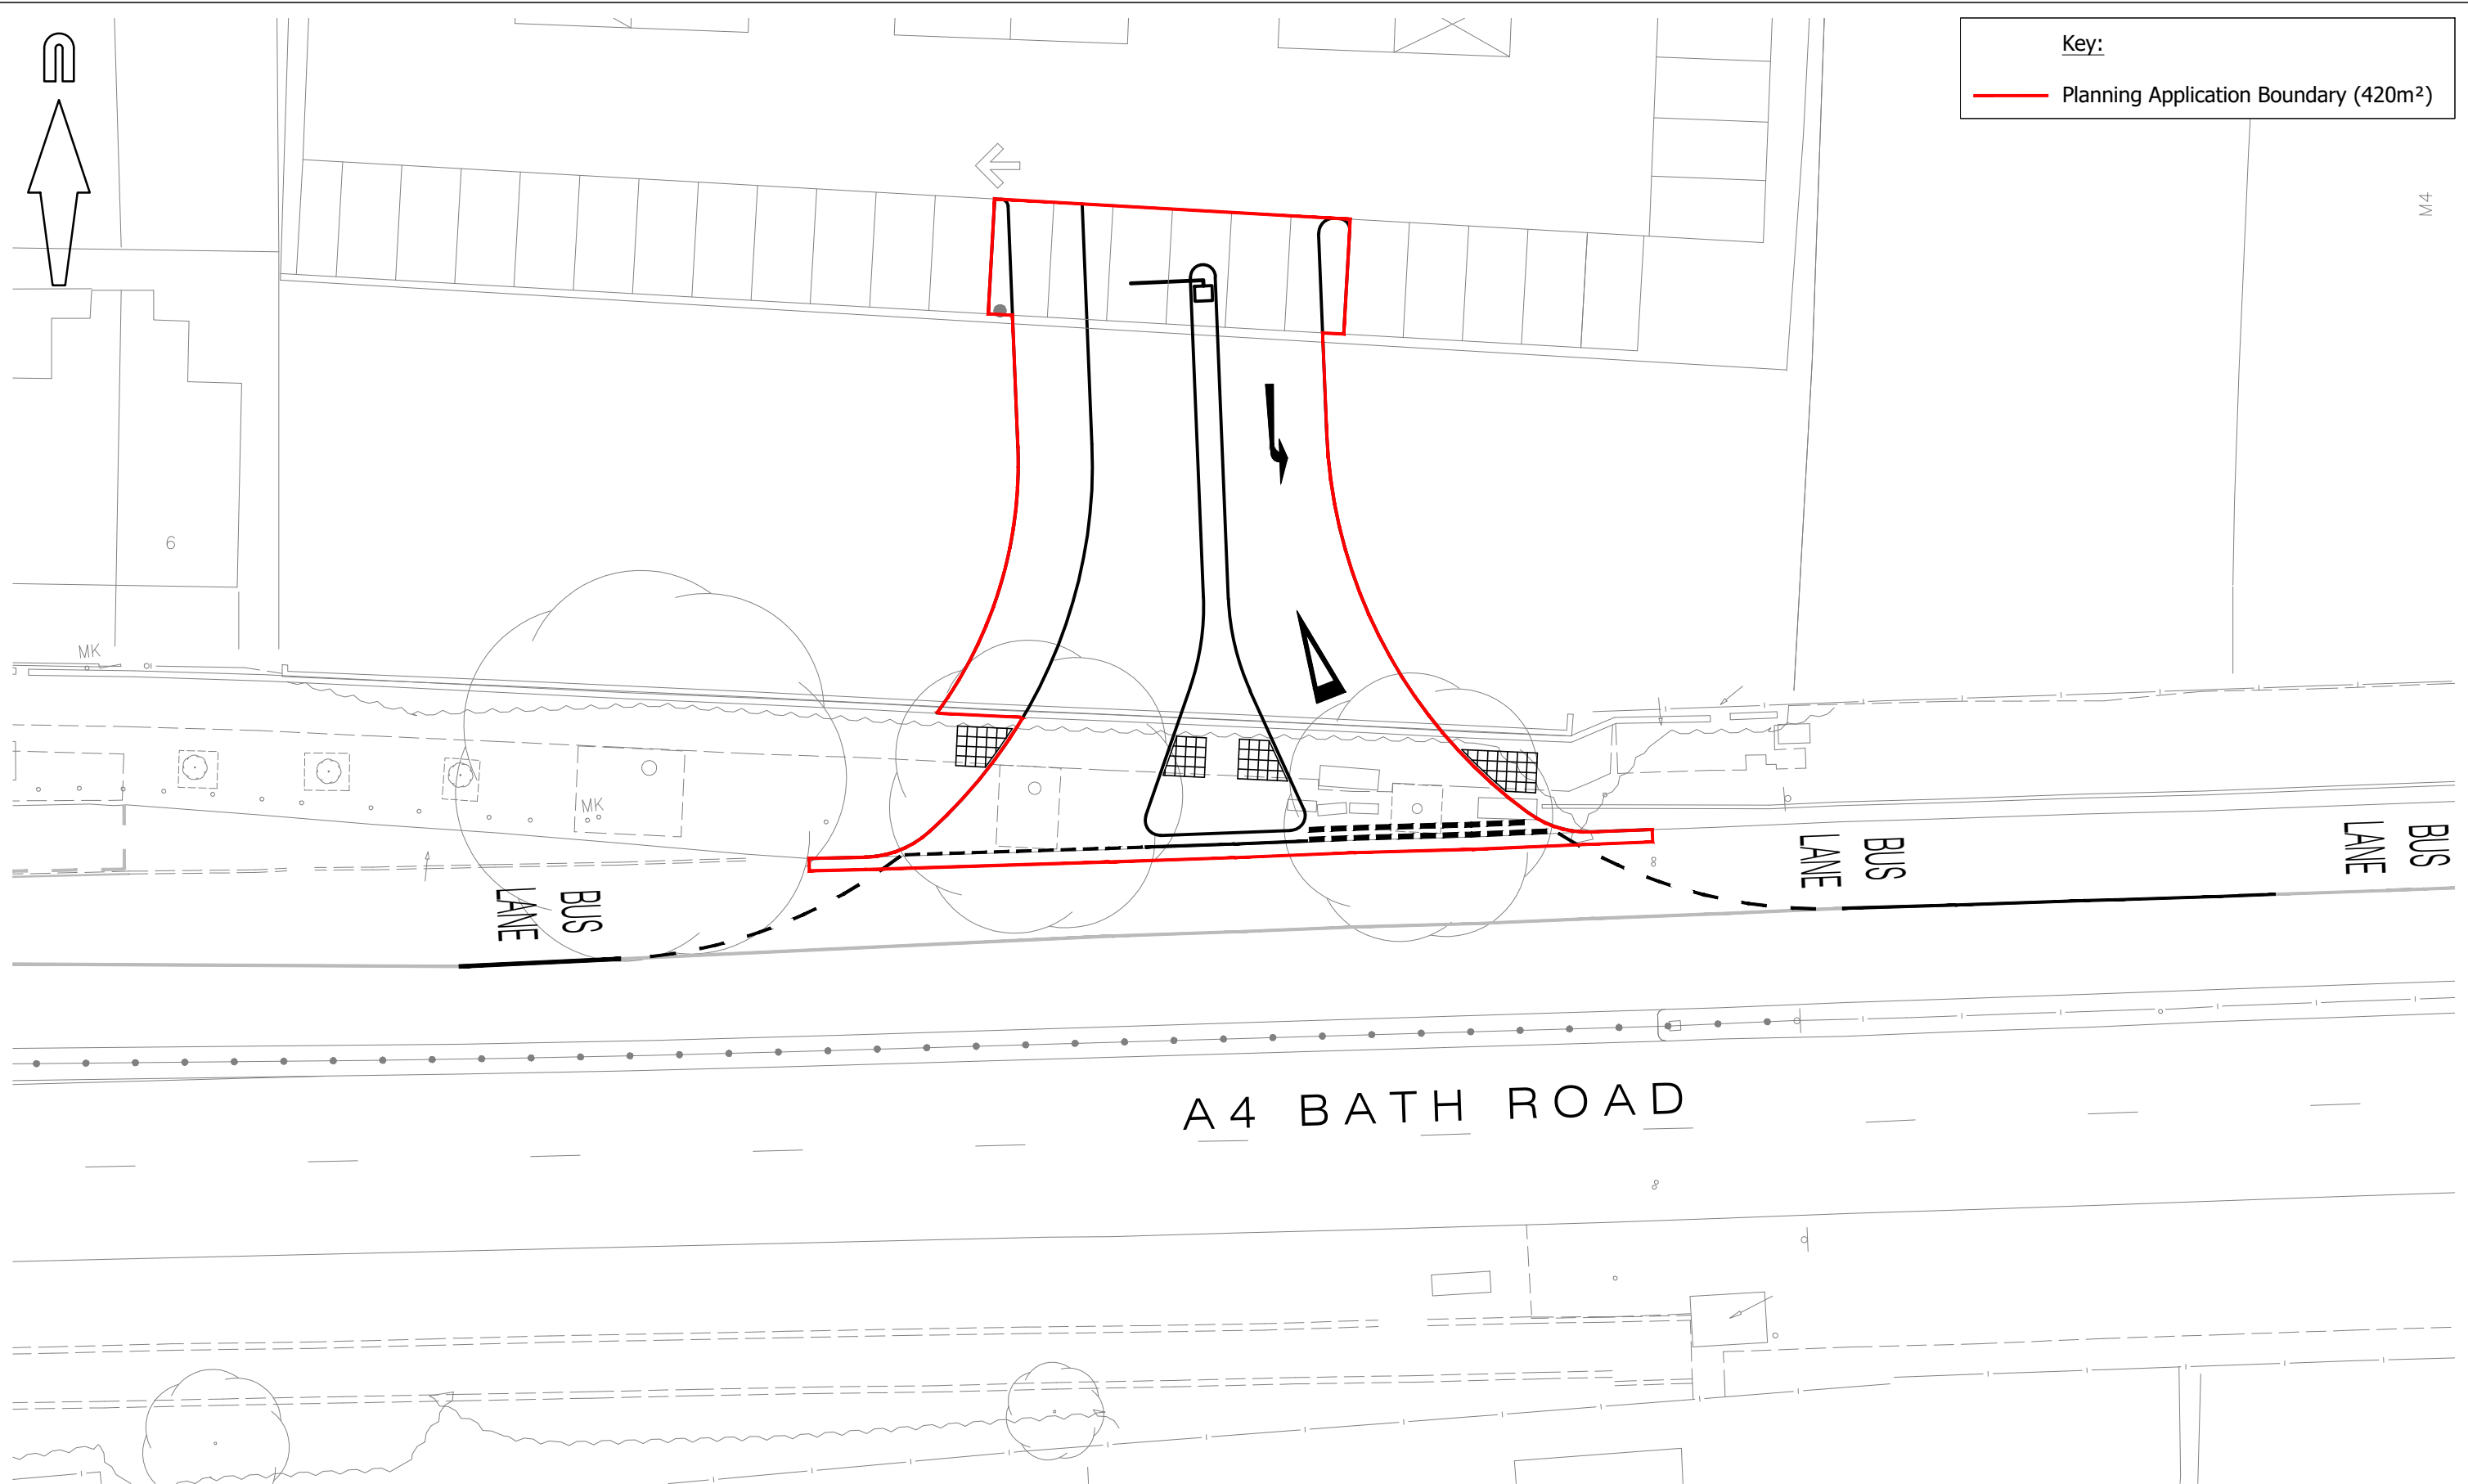

© Crown copyright, all rights reserved. 2021. Licence number 0100031673.



Mayer Brown Limited
Lion House, Oriental Road, Woking, Surrey, GU22 8AR
Telephone 01483 750 508 Fax 01483 750 437
wokingoffice@mayerbrown.co.uk www.mayerbrown.co.uk

client

HEATHROW NCP PROPERTY LTD

project

NCP CAR PARK, A4 BATH ROAD, HEATHROW

title

SITE LOCATION PLAN

scale

1:250 @ A3

drawn by

JME

checked by

AP

date

MAY 2021

cad file

MBSK210222

suitability

rev.

P4

drawing number

MBSK210222-08