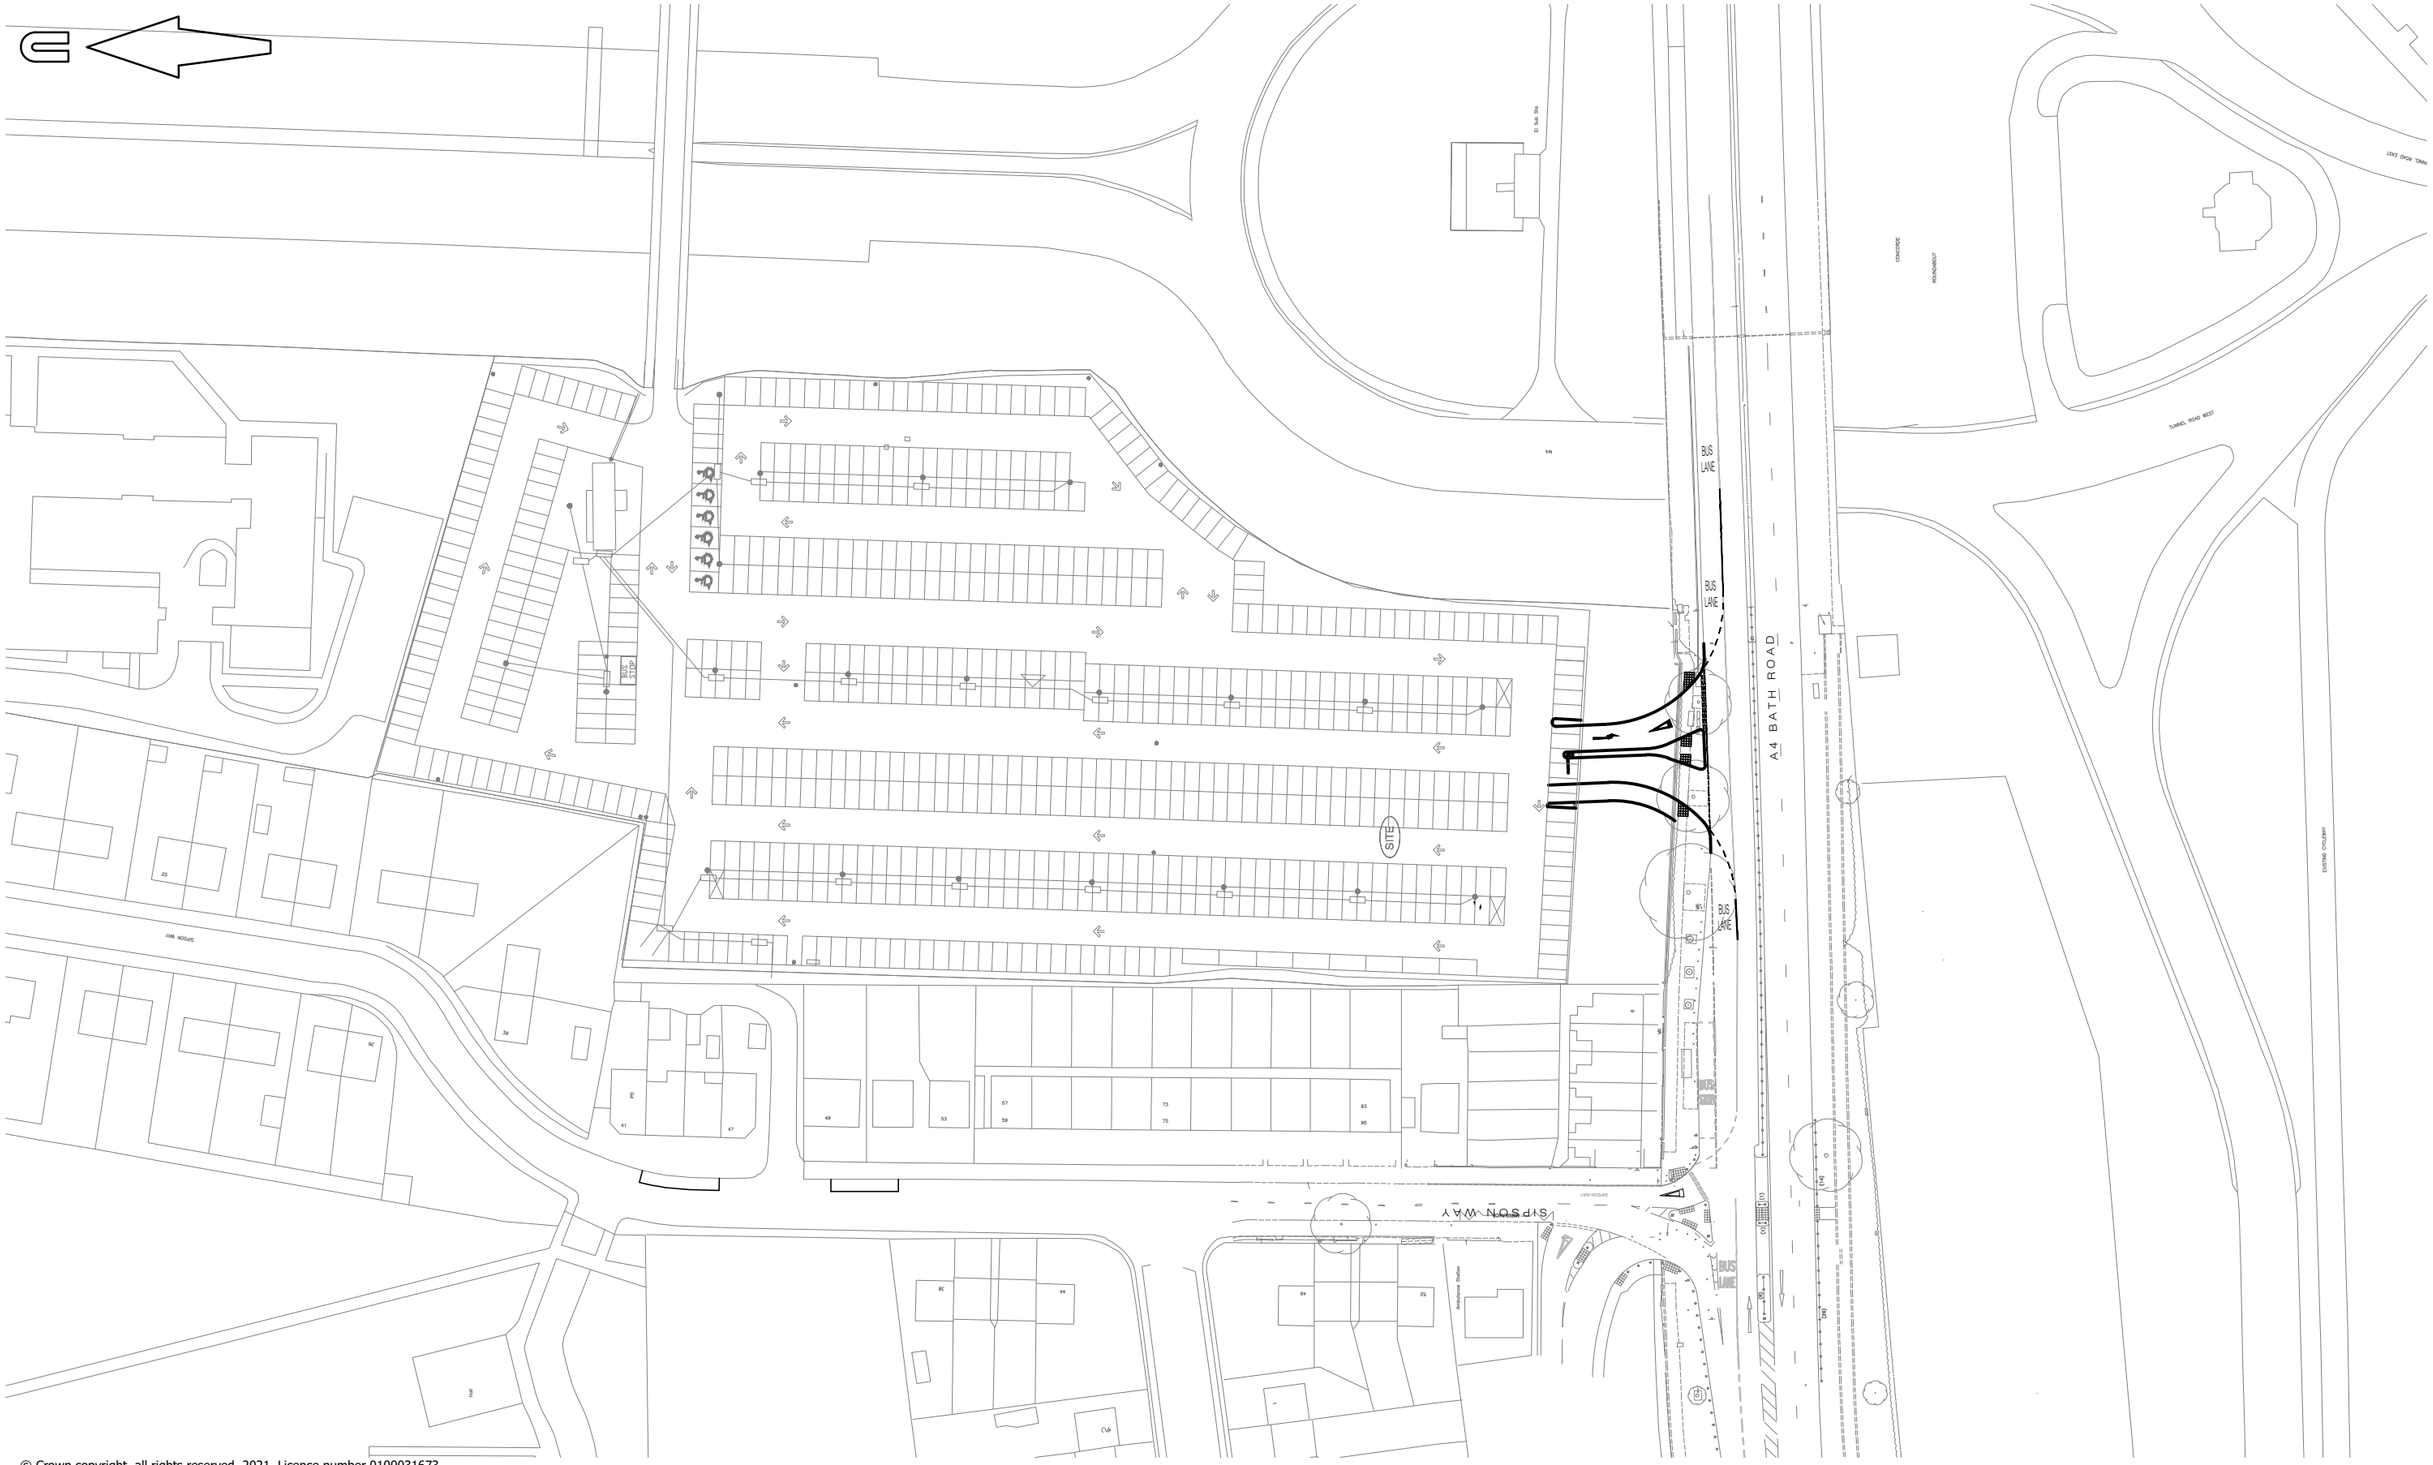

© Crown copyright, all rights reserved. 2021. Licence number 0100031673.

mayer brown

Mayer Brown Limited
Lion House Oriental Road Woking Surrey GU22 8AR
Telephone 01483 750 508 Fax 01483 750 437
wokingoffice@mayerbrown.co.uk www.mayerbrown.co.uk

client

HEATHROW NCP PROPERTY LTD

project

NCP CAR PARK, A4 BATH ROAD, HEATHROW

title

CONTEXT PLAN

scale	drawn by	checked by	
1:1,000 @ A3	JME	AP	
date	**cad file**	**suitability**	**rev.**
MAY 2021	MBSK210222		P3

drawing number

MBSK210222-09

L:_planning 7\current jobs\ncpheathrow5.1\dwgs\mbsk210222.dwg