

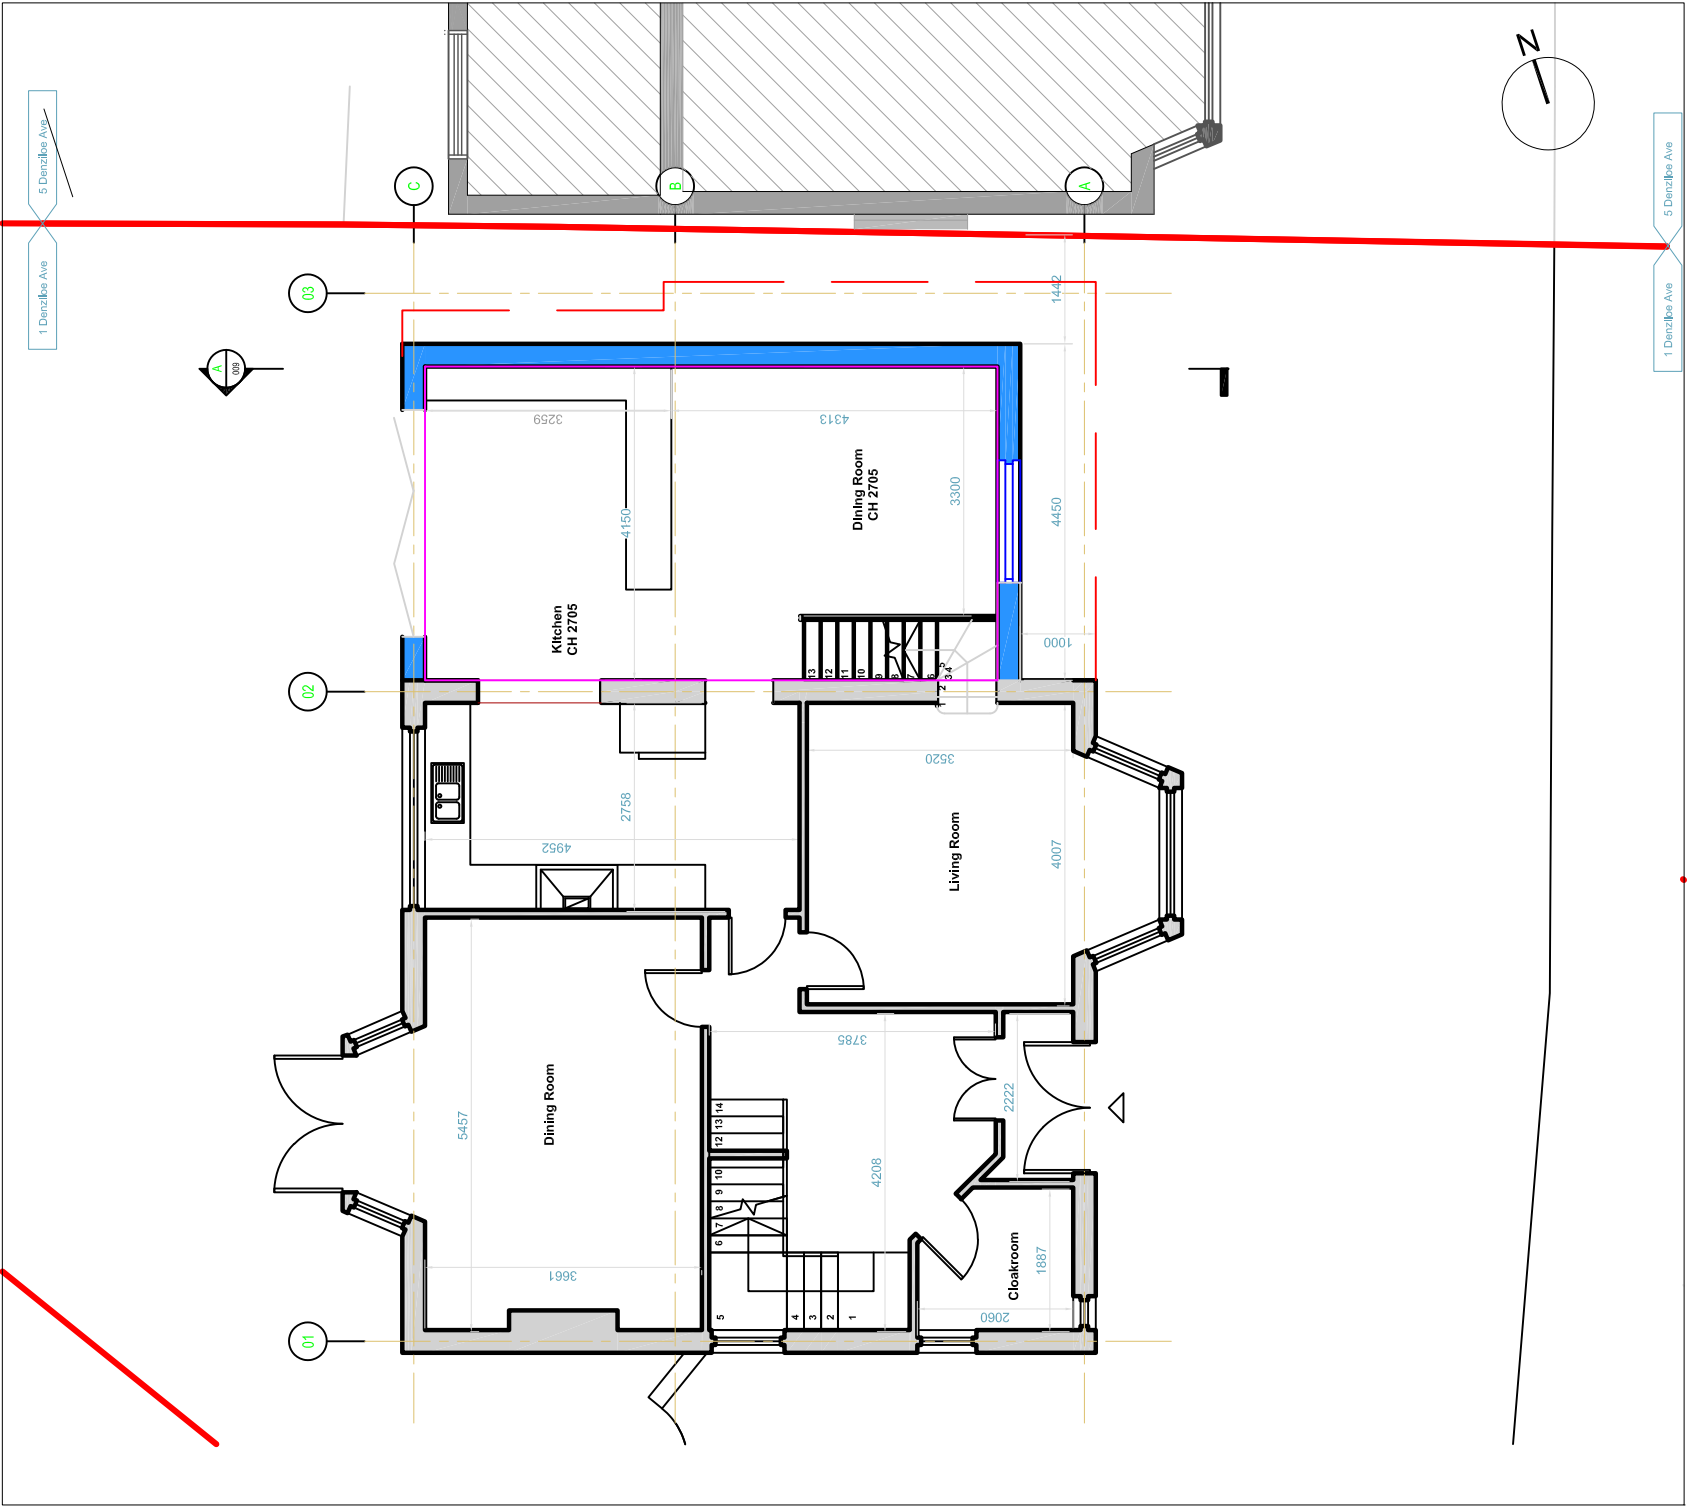


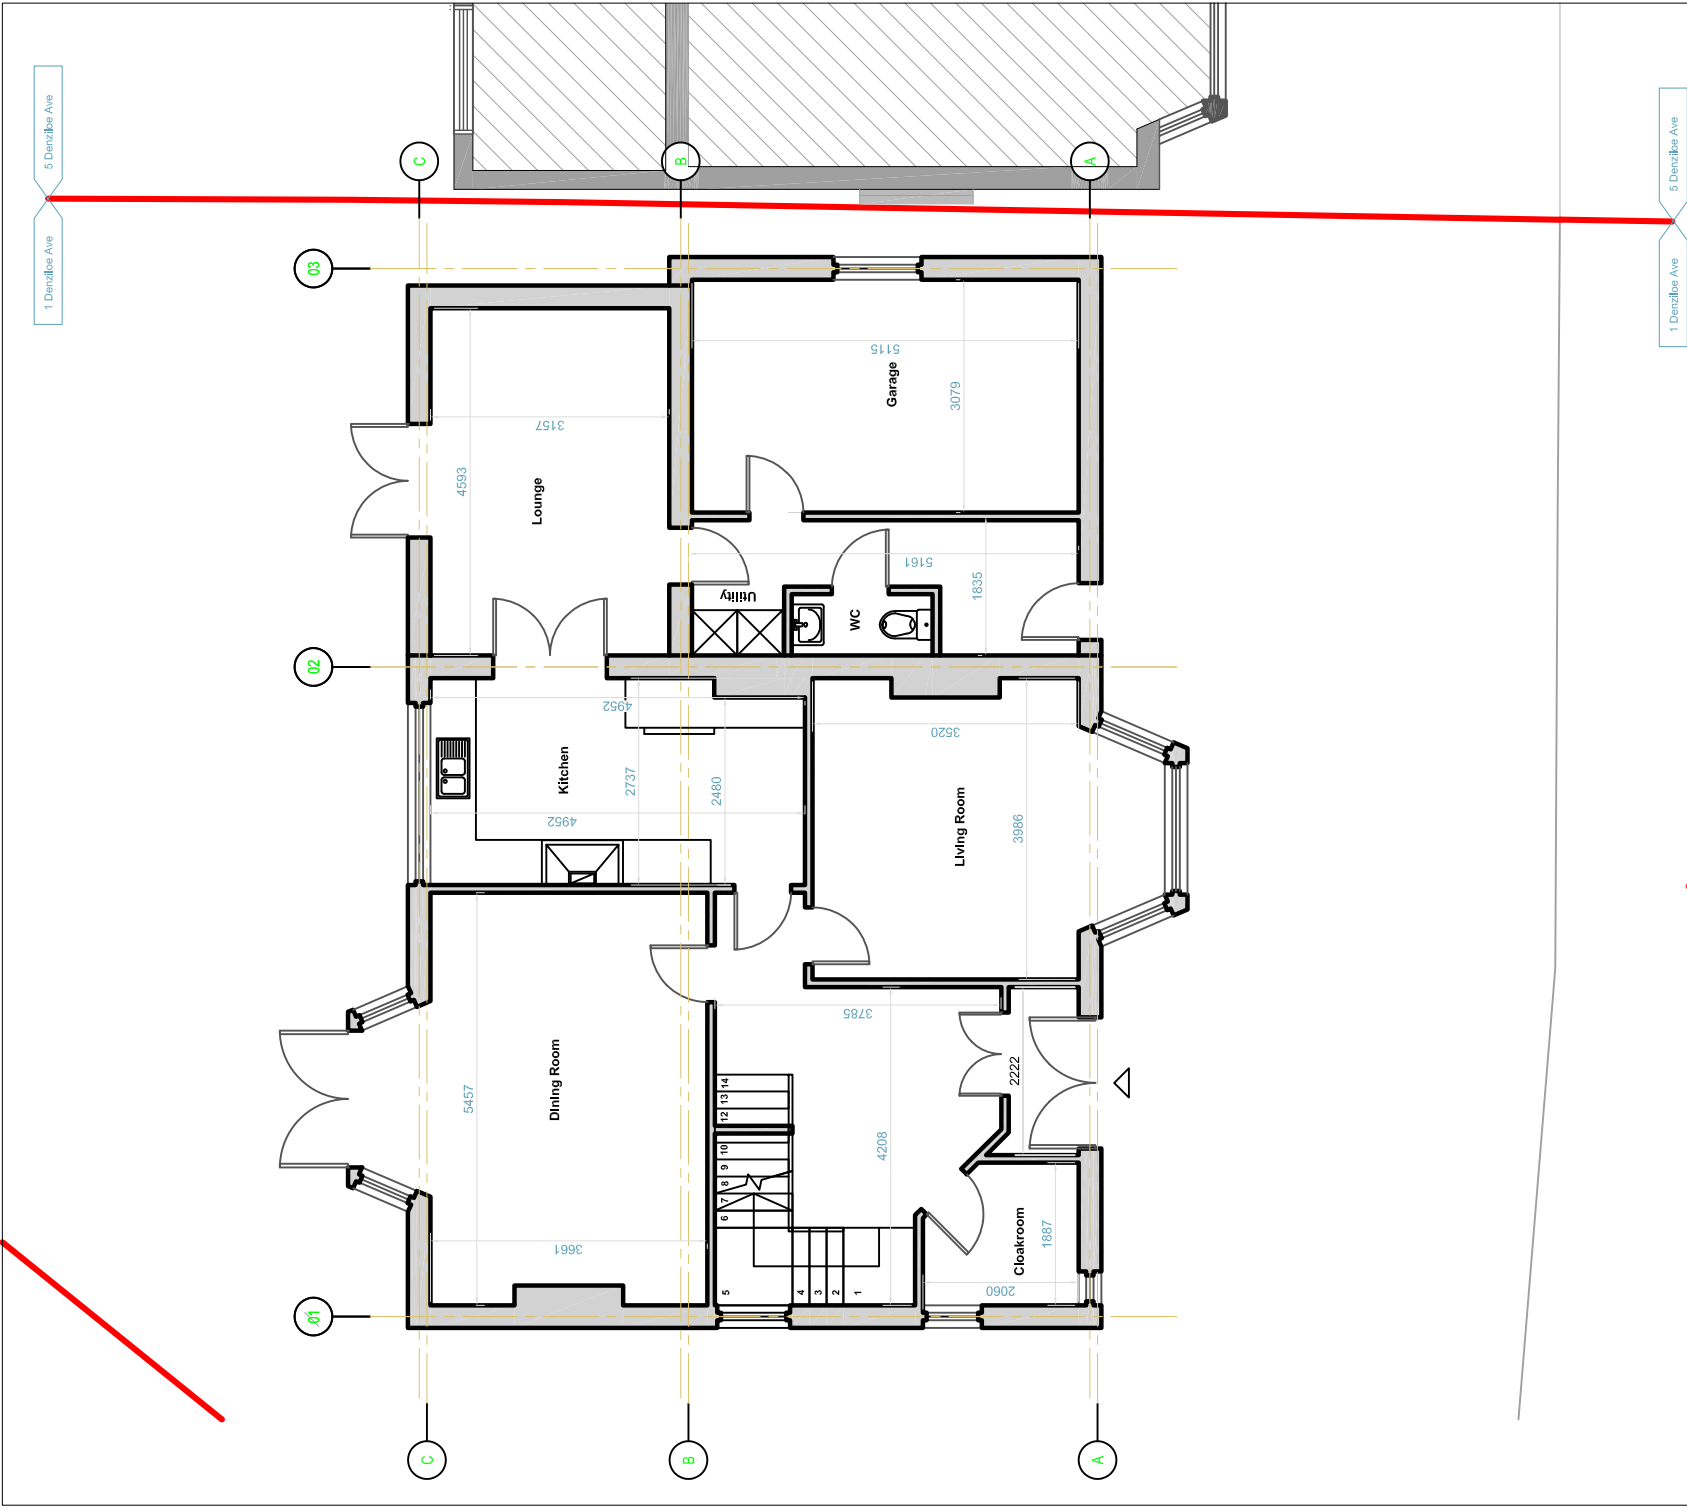

EXISTING GROUND FLOOR

FLOOR PLANS KEYS

- EXISTING SOLID WALL
- PROPOSED WALL
- INVISIBLE LINE
- DEMOLISHED LINE

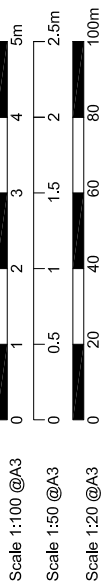

PROPOSED GROUND FLOOR

This drawing is prepared solely for design and planning submission purposes. It is not intended or suitable for either building regulations or construction purposes and should not be used for such. All dimension shall be check and confirmed with site rep. and any discrepancies between the drawings and site shall be reported to PM. This drawing to be read in conjunction with engineers specification and details.
For construction information please refer to all drawings and specification of works.
For any structural steelworks details please refer to structural engineer's drawings & calculations.
The copyright of the drawing and designs remains with Extension Architecture. All copies are only for information about the application, they may not be used for any other purpose without the express written permission of Extension Architecture.

CLIENT	Leticia Powlett		NOTES		SCALE	DATE
	PROJECT	1 Denziloe Avenue	VERSION	DESCRIPTION	1:100	17.02.2021
TITLE	PLANNING DRAWINGS		DRAWN		DRAWN	VERSION
	PROPOSED & EXISTING GROUND FLOOR PLAN		IB		IB	VERSION
					SHEET REF. NO	
					1DA-PL-01	