



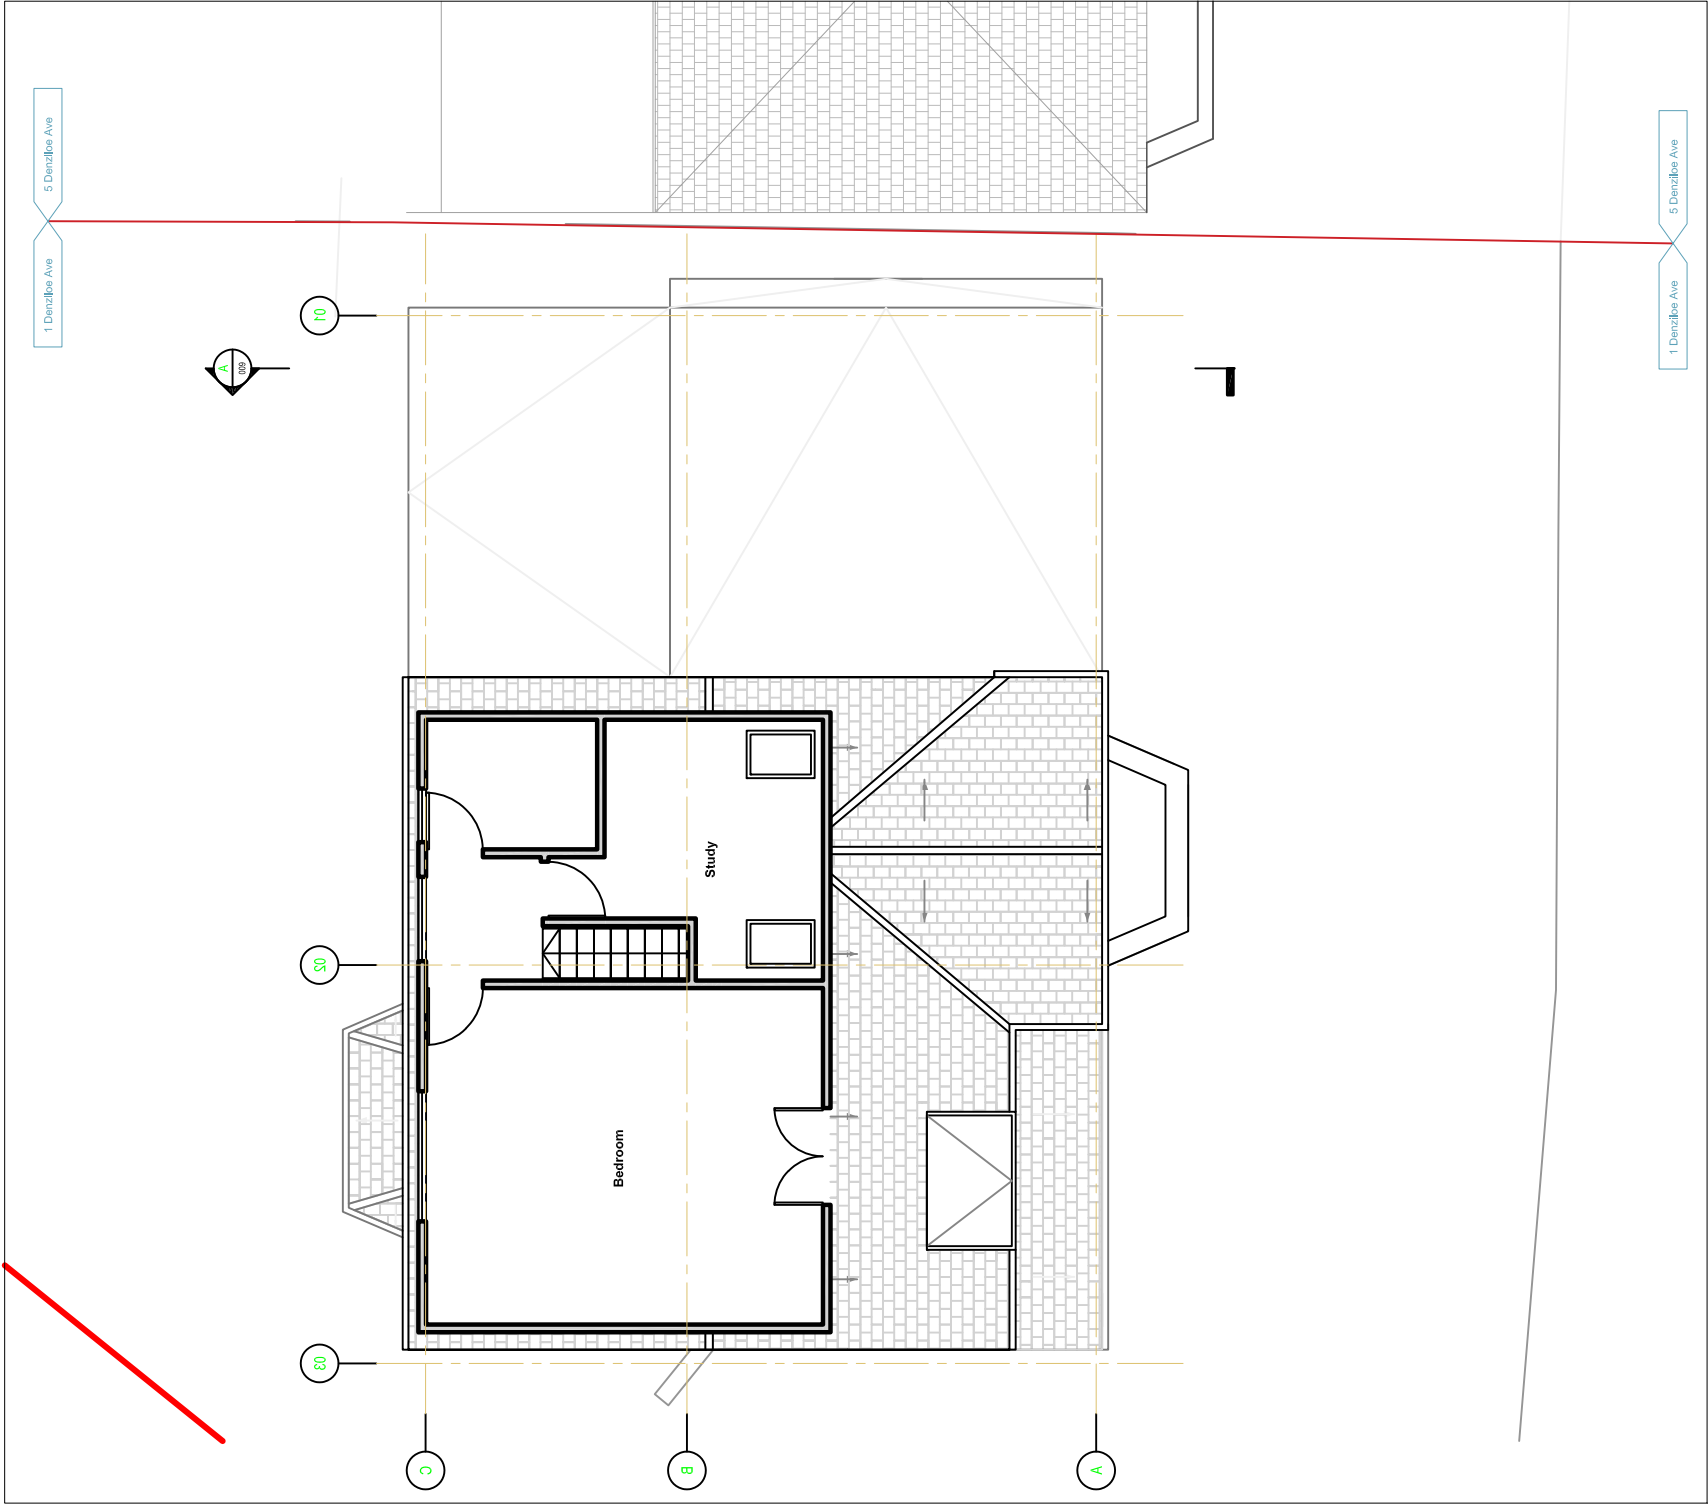

EXISTING LOFT FLOOR

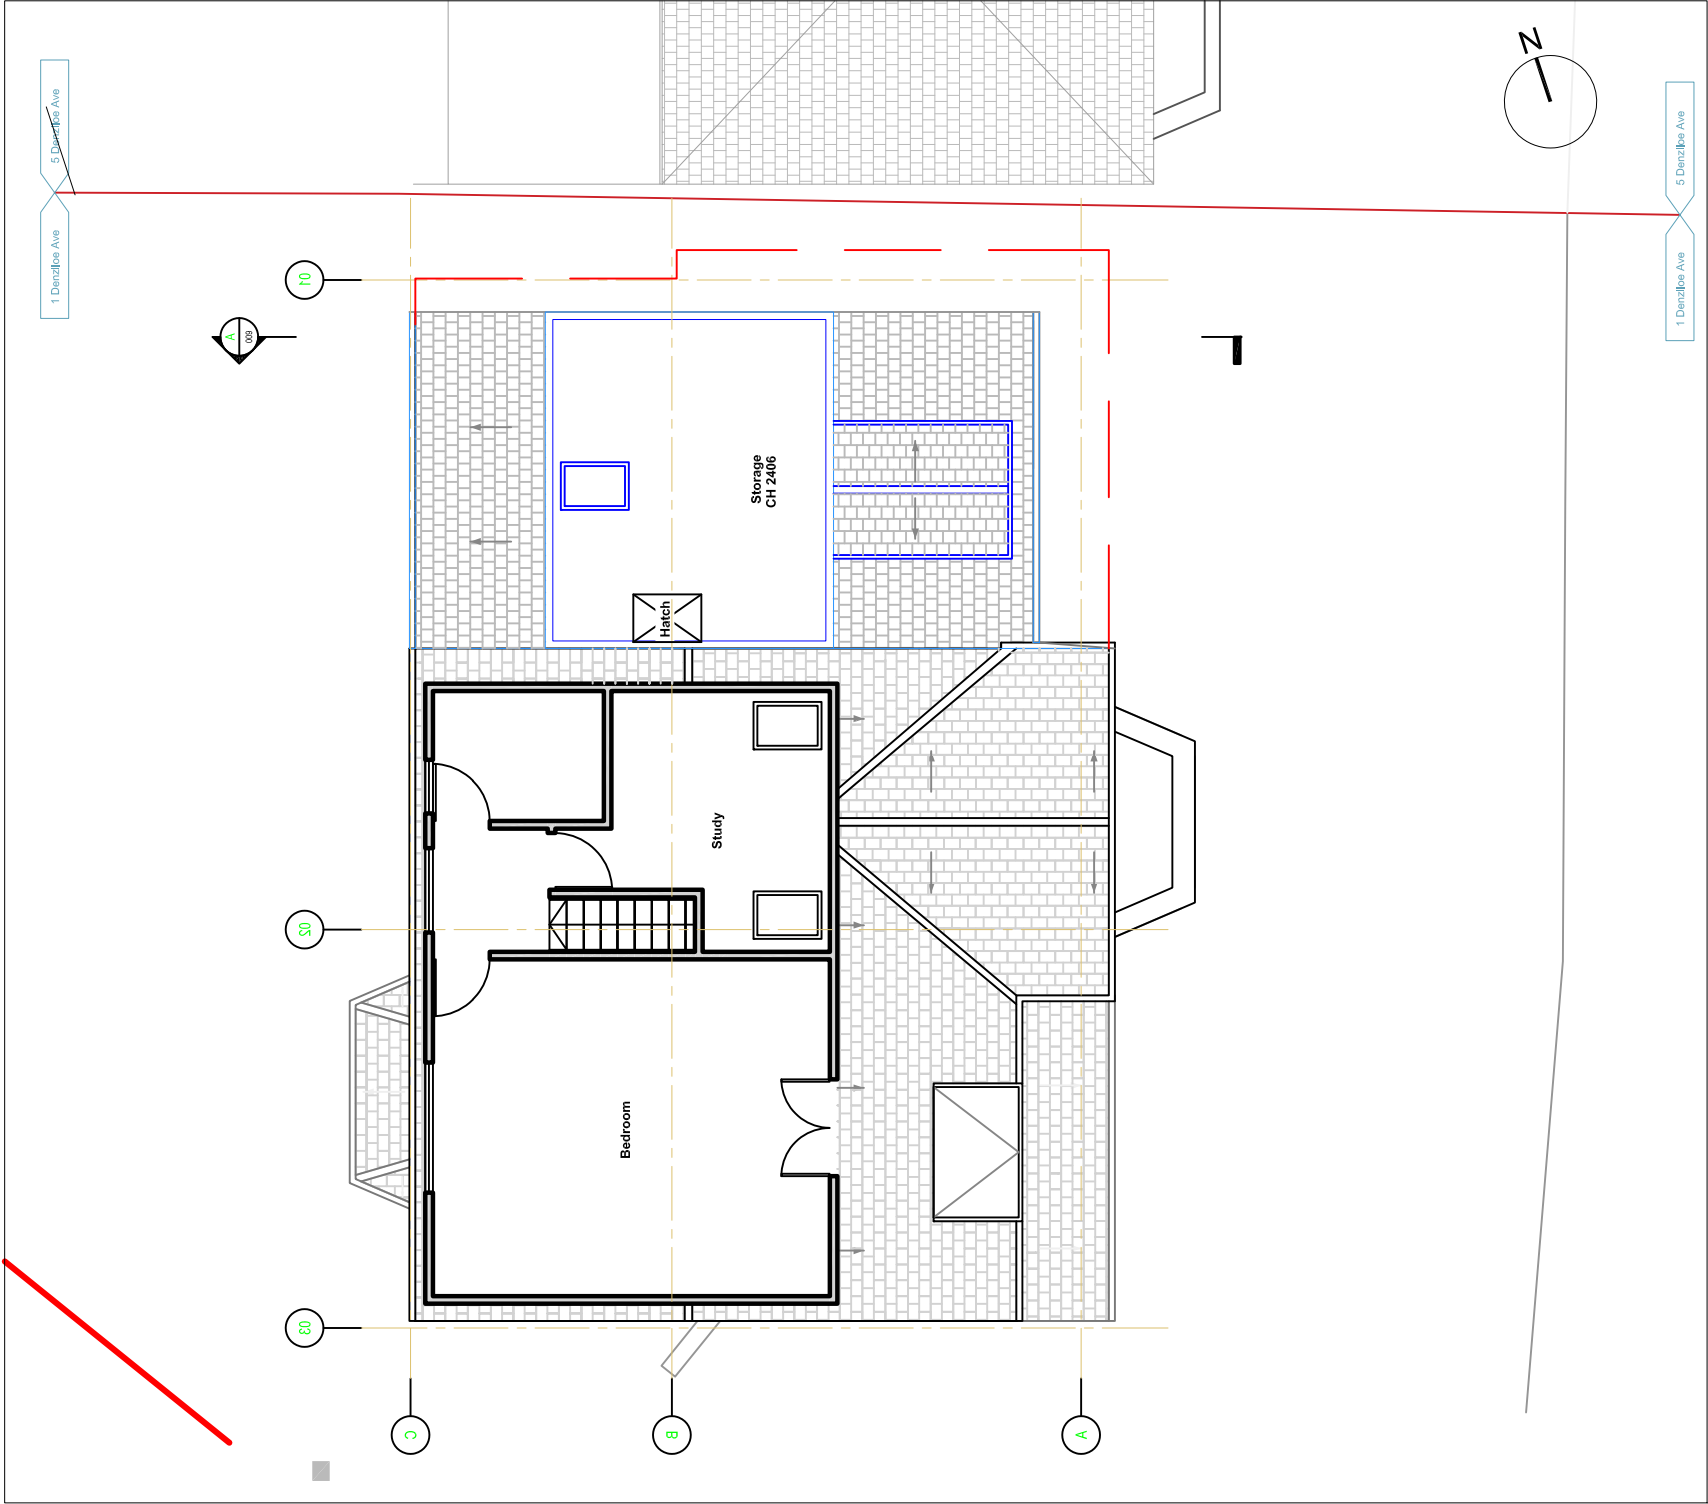

PROPOSED LOFT FLOOR


FLOOR PLANS KEYS

EXISTING SOLID WALL

PROPOSED WALL

INVISIBLE LINE

DEMOLISHED LINE

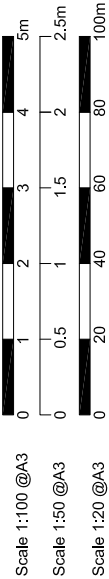

This drawing is prepared solely for design and planning submission purposes. It is not intended or suitable for either building regulations or construction purposes and should not be used for such. All dimensions shall be checked and confirmed with site rep. and any discrepancies between the drawings and site shall be reported to PM. This drawing to be read in conjunction with engineers specification and details. For construction information please refer to all drawings and specification of works.

For any structural steelworks details please refer to structural engineer's drawings & calculations.

The copyright of the drawing and designs remains with Extension Architecture. All copies are only for information about the application, they may not be used for any other purpose without the express written permission of Extension Architecture.

CLIENT		NOTES		SCALE		DATE	
Leticia Powlett				1:100		17.02.2021	
PROJECT		VERSION		DRAWN		VERSION	
1 Denizloe Avenue				IB			
TITLE						SHEET REF. NO	
PLANNING DRAWINGS						1DA-PL-03	
PROPOSED & EXISTING LOFT FLOOR PLAN							