
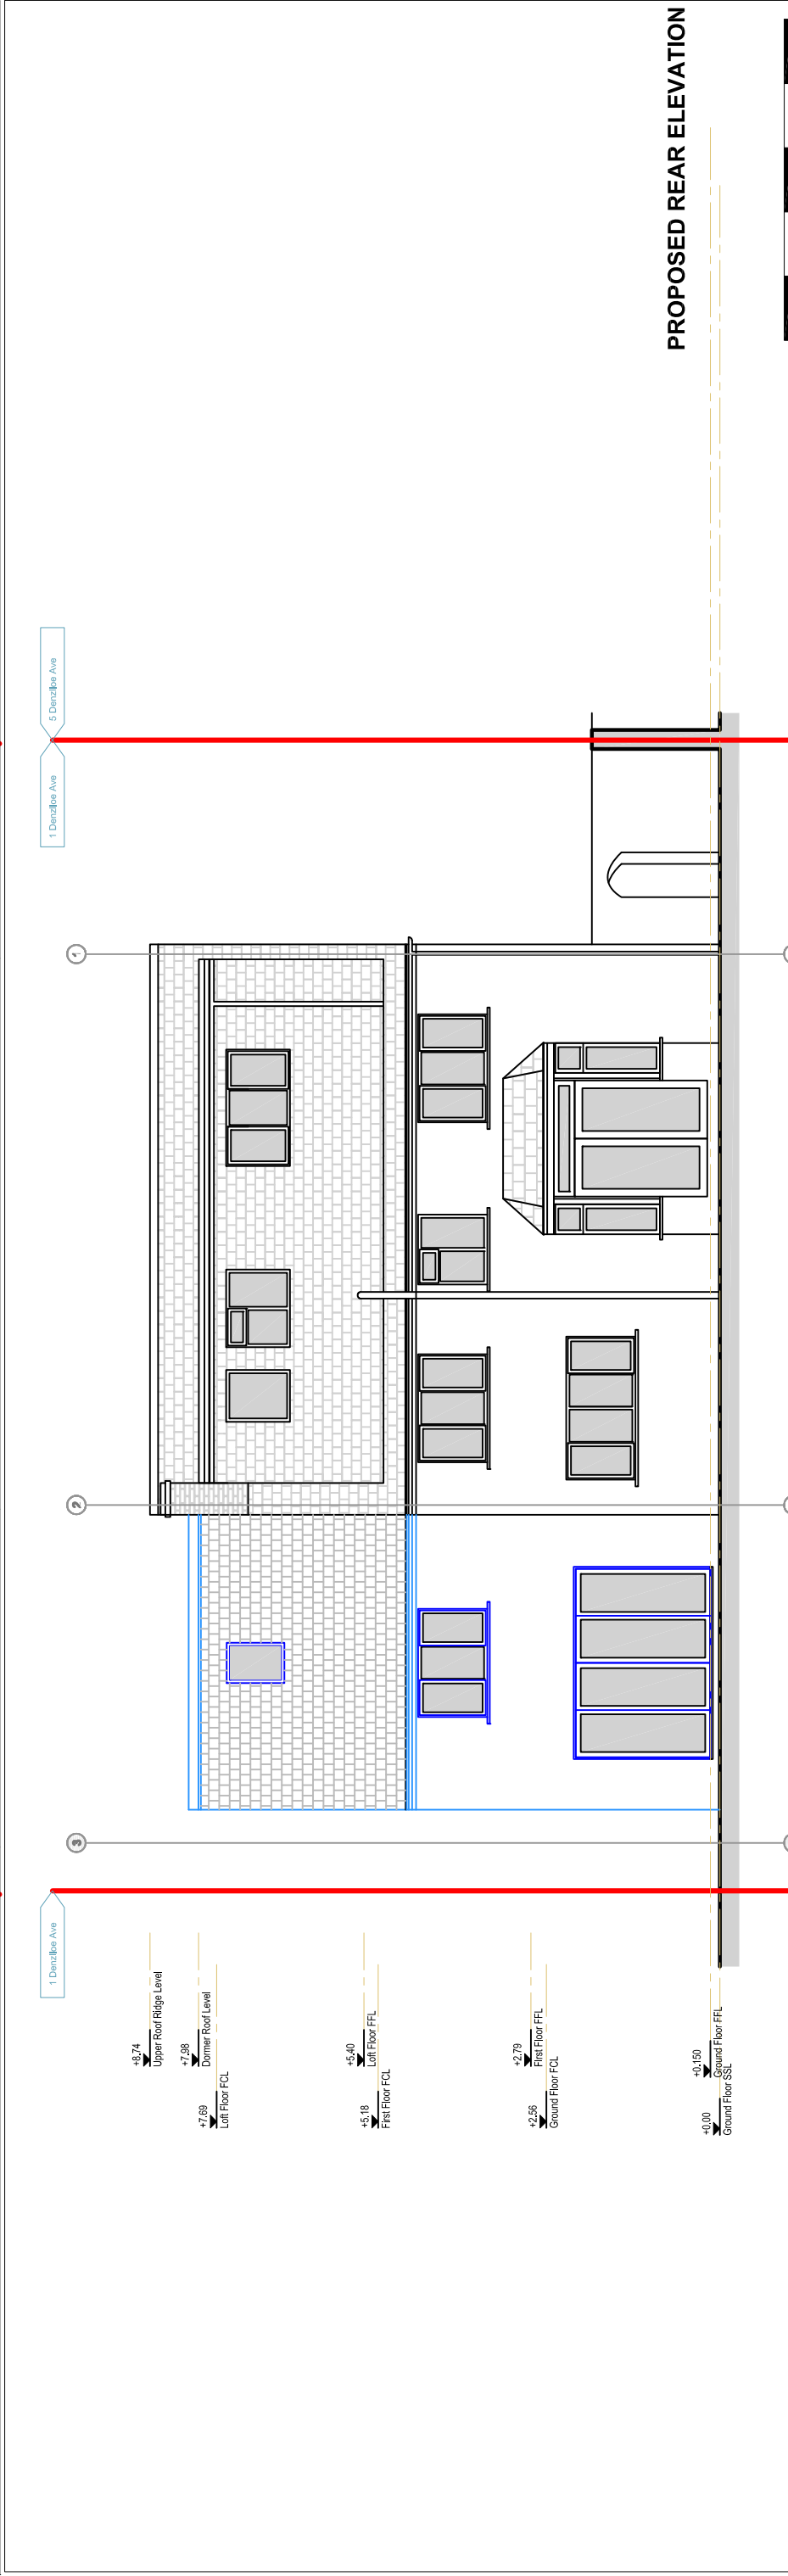


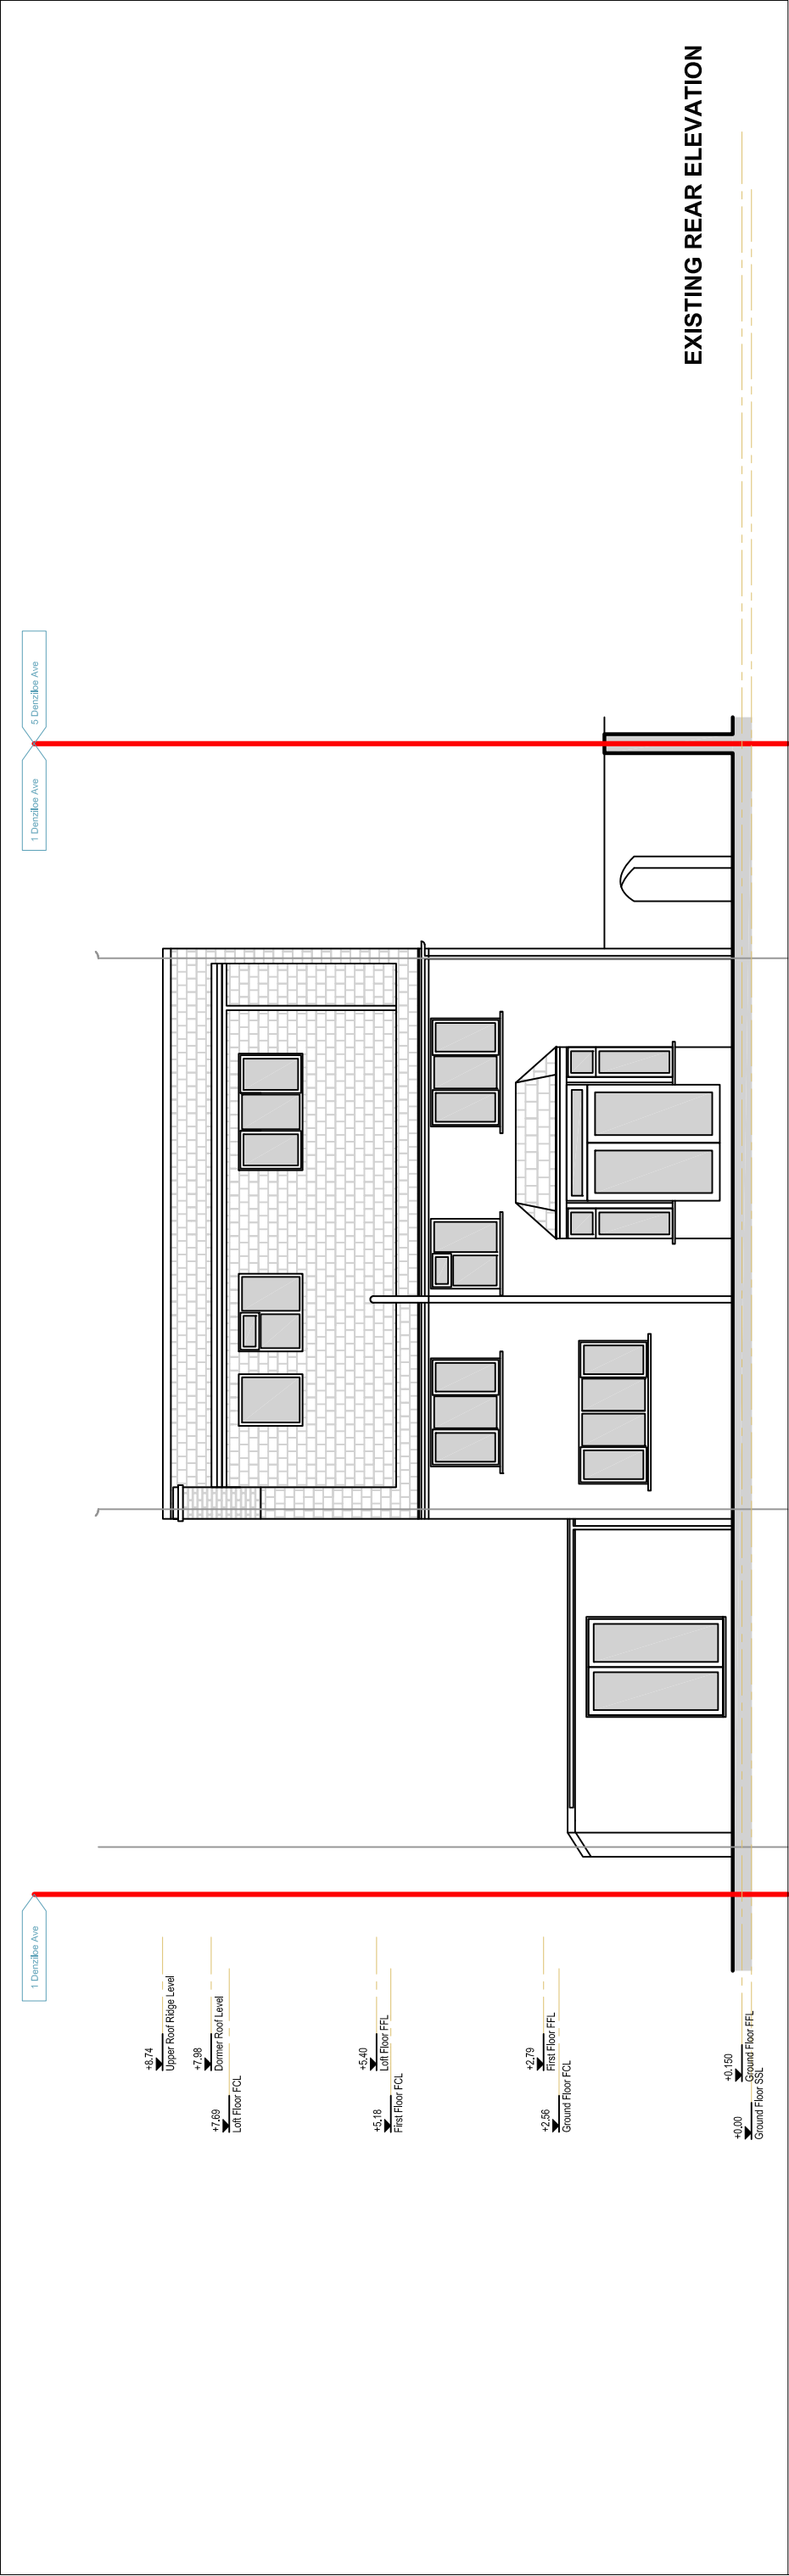

3 River Reach, Gardens Way, Battersea
London SW11 3SX
Tel (0208) 288 8950 Fax (0871) 918 2798
www.extensionarchitecture.co.uk

This drawing is prepared solely for design and planning submission purposes. It is not intended or suitable for either building regulations or construction purposes and should not be used for such. All dimension shall be checked and confirmed with site rep. and any discrepancies between the drawings and site shall be reported to PM. This drawing to be read in conjunction with engineers specification and details.
For construction information please refer to all drawings and specification of works.
For any structural steelworks details please refer to structural engineer's drawings & calculations.
The copyright of the drawing and designs remains with Extension Architecture. All copies are only for information about the application, they may not be used for any other purpose without the express written permission of Extension Architecture.

CLIENT		NOTES	
Leticia Powlett			
PROJECT		VERSION	DESCRIPTION
1 Denziloe Avenue			
TITLE		PLANNING DRAWINGS PROPOSED & EXISTING REAR ELEVATION	

SCALE		DATE
1:100		17.02.2021
DRAWN		VERSION
IB		
SHEET REF. NO		1DA-PL-06

