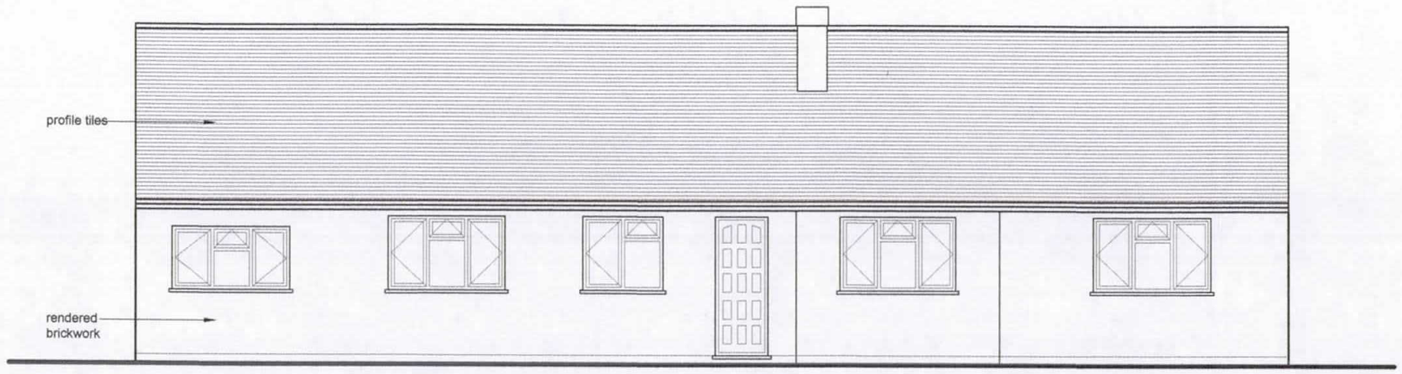


EXISTING FRONT ELEVATION

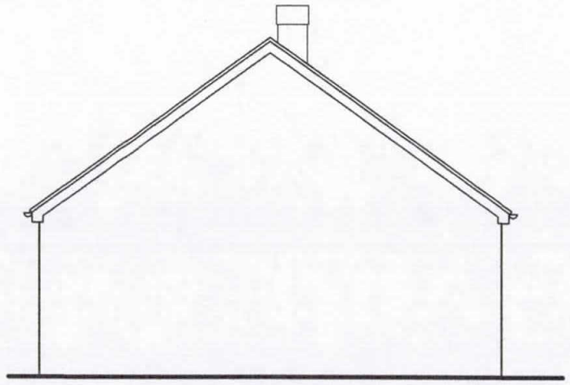

EXISTING SIDE ELEVATION




EXISTING REAR ELEVATION

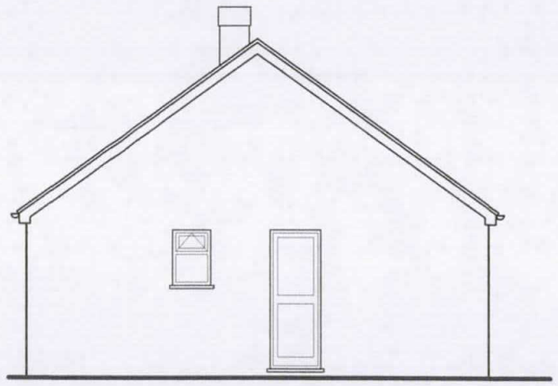

EXISTING SIDE ELEVATION

0 5

Metres

NOTES

The Contractor must verify all dimensions at the site before setting out, commencing work, or making any shop drawings. Any discrepancies must be reported to the Contract Administrator before proceeding.

DO NOT SCALE FROM THIS DRAWING

London Borough of Hillingdon
RECEIVED
20 OCT 16
Planning
Residents Services

| Rev | Revision notes | Initials | Date |
|---|---|---|---|
| - | - | - | - |



GGC DESIGN LTD
CHARTERED ARCHITECT
Tel: 01895 251323
Mob: 07976 732636
g.g.calton11@btinternet.com

PROJECT
1 ALPHA ROAD, HILLINGDON UB10 0QP
NEW 4 No 2-BED FLATS

DESCRIPTION
EXISTING ELEVATIONS

| SCALE | DRAWN BY | CHECKED BY | DATE |
|---|---|---|---|
| 1:100@ A3 | EG | GC | 03/08/16 |

DRAWING No.
1 AR/ P/ 05

REV
A