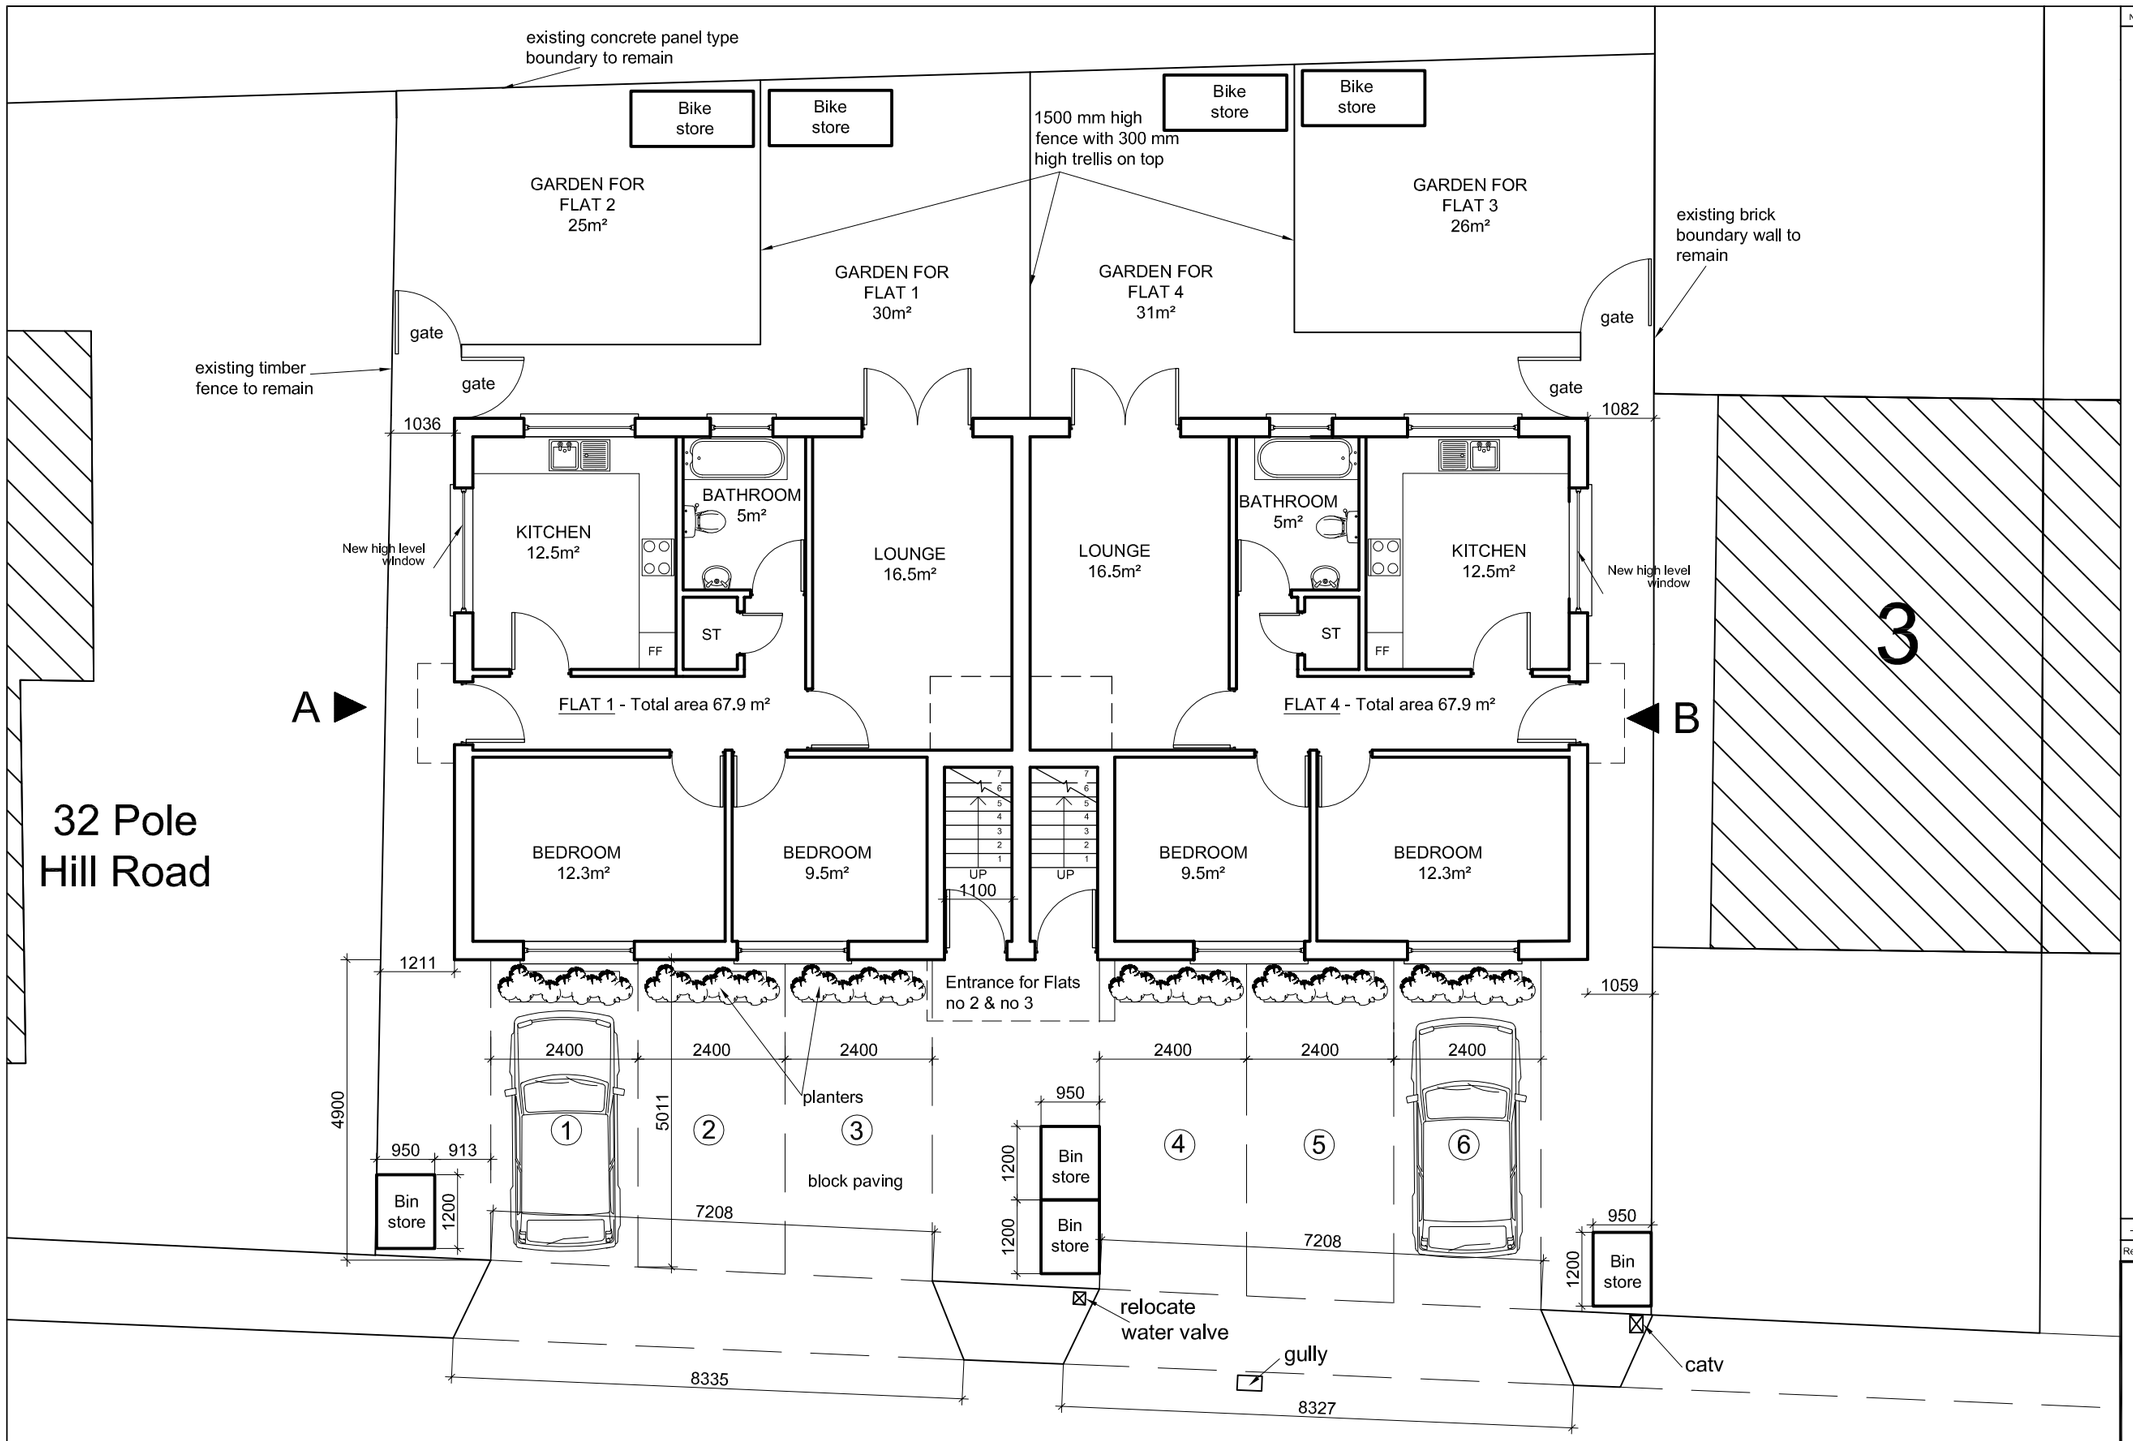

32 Pole Hill Road

PROPOSED GROUND FLOOR PLAN

0 5
Metres

ALPHA ROAD

NOTES

The Contractor must verify all dimensions at the site before setting out, commencing work, or making any shop drawings. Any discrepancies must be reported to the Contract Administrator before proceeding.

DO NOT SCALE FROM THIS DRAWING

Rev	Revision notes	Initials	Date
-	-	-	-

GGC DESIGN LTD
CHARTERED ARCHITECT
Tel: 01895 251323
Mob: 07976 732636
g.g.calton11@btinternet.com

PROJECT
1 ALPHA ROAD, HILLINGDON UB10 0QP
NEW 4 No 2-BED FLATS

DESCRIPTION
PROPOSED GROUND FLOOR PLAN

SCALE	DRAWN BY	CHECKED BY	DATE
1:100@ A3	AK, GC	GC	26/08/16

DRAWING No.	REV.
1 AR / P/ 06	D