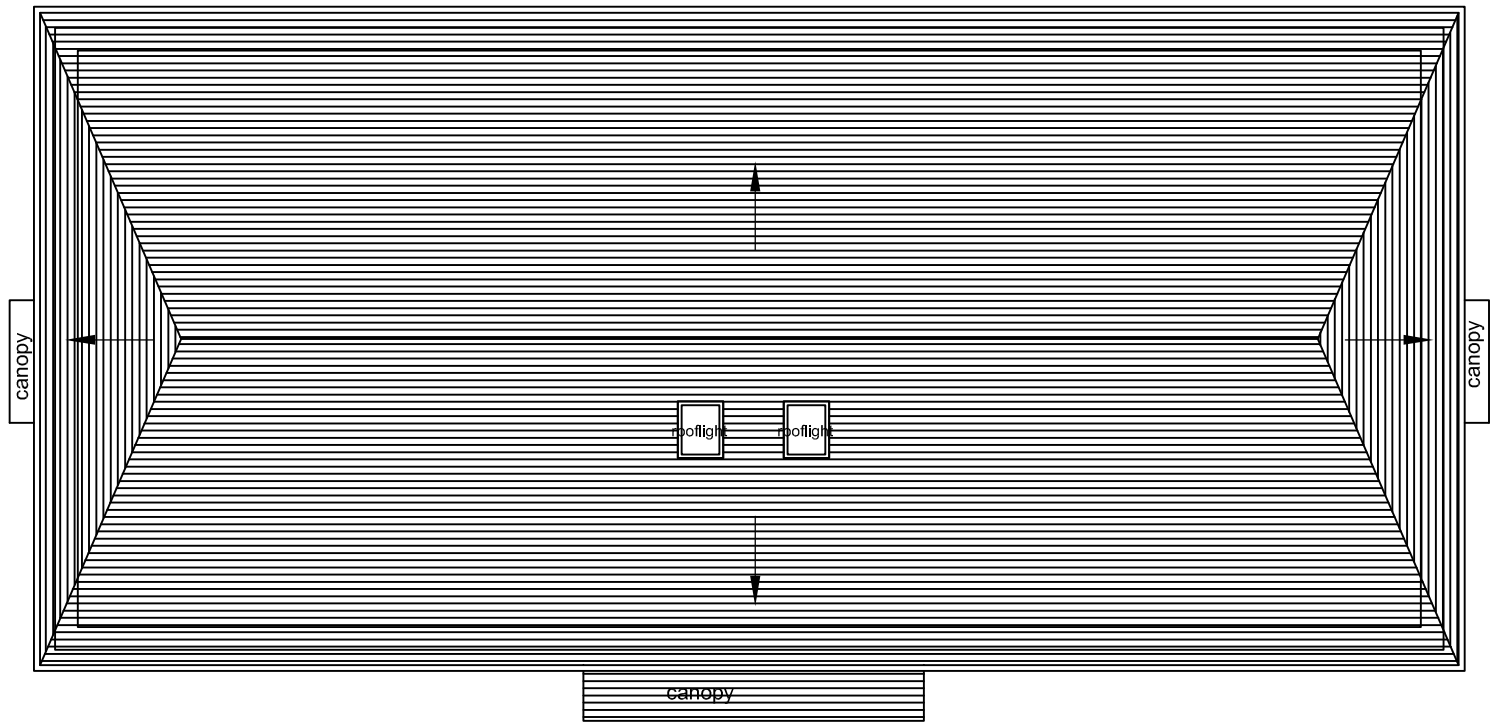

PROPOSED ROOF PLAN

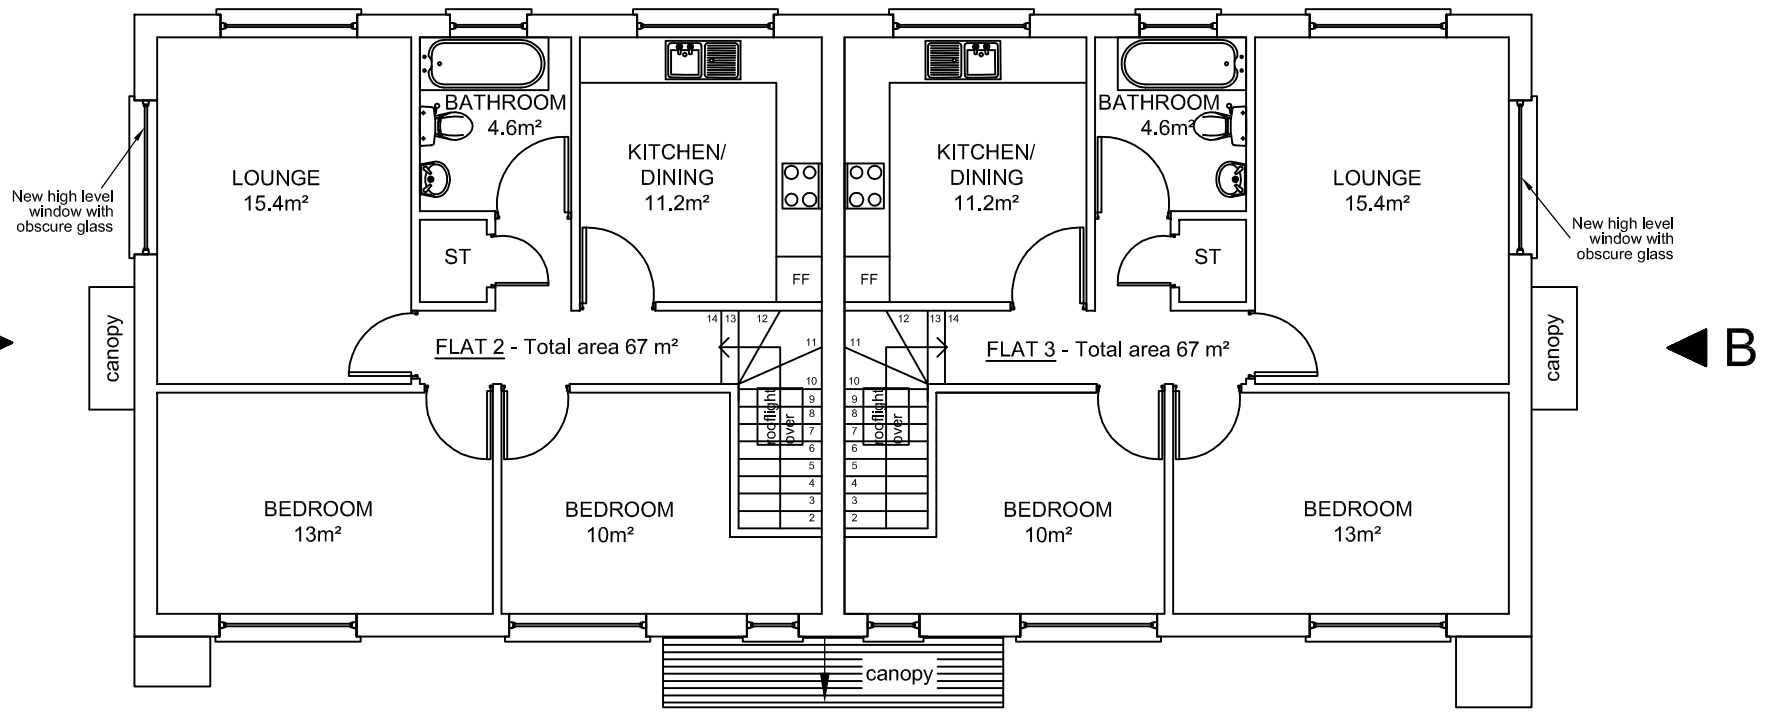

PROPOSED FIRST FLOOR PLAN

0 5
Metres

NOTES

The Contractor must verify all dimensions at the site before setting out, commencing work, or making any shop drawings. Any discrepancies must be reported to the Contract Administrator before proceeding.

DO NOT SCALE FROM THIS DRAWING

Rev	Revision notes	Initials	Date
-	-	-	-



GGC DESIGN LTD
CHARTERED ARCHITECT
Tel: 01895 251323
Mob: 07976 732636
g.g.calton11@btinternet.com

PROJECT
1 ALPHA ROAD, HILLINGDON UB10 0QP
NEW 4 No 2-BED FLATS

DESCRIPTION
PROPOSED FIRST FLOOR PLAN AND ROOF PLAN

SCALE	DRAWN BY	CHECKED BY	DATE
1:100@ A3	AK,GC	GC	16/03/16

DRAWING No.
1 AR/ P/ 07

REV.
C