



10A Elstow Close - Location Plan

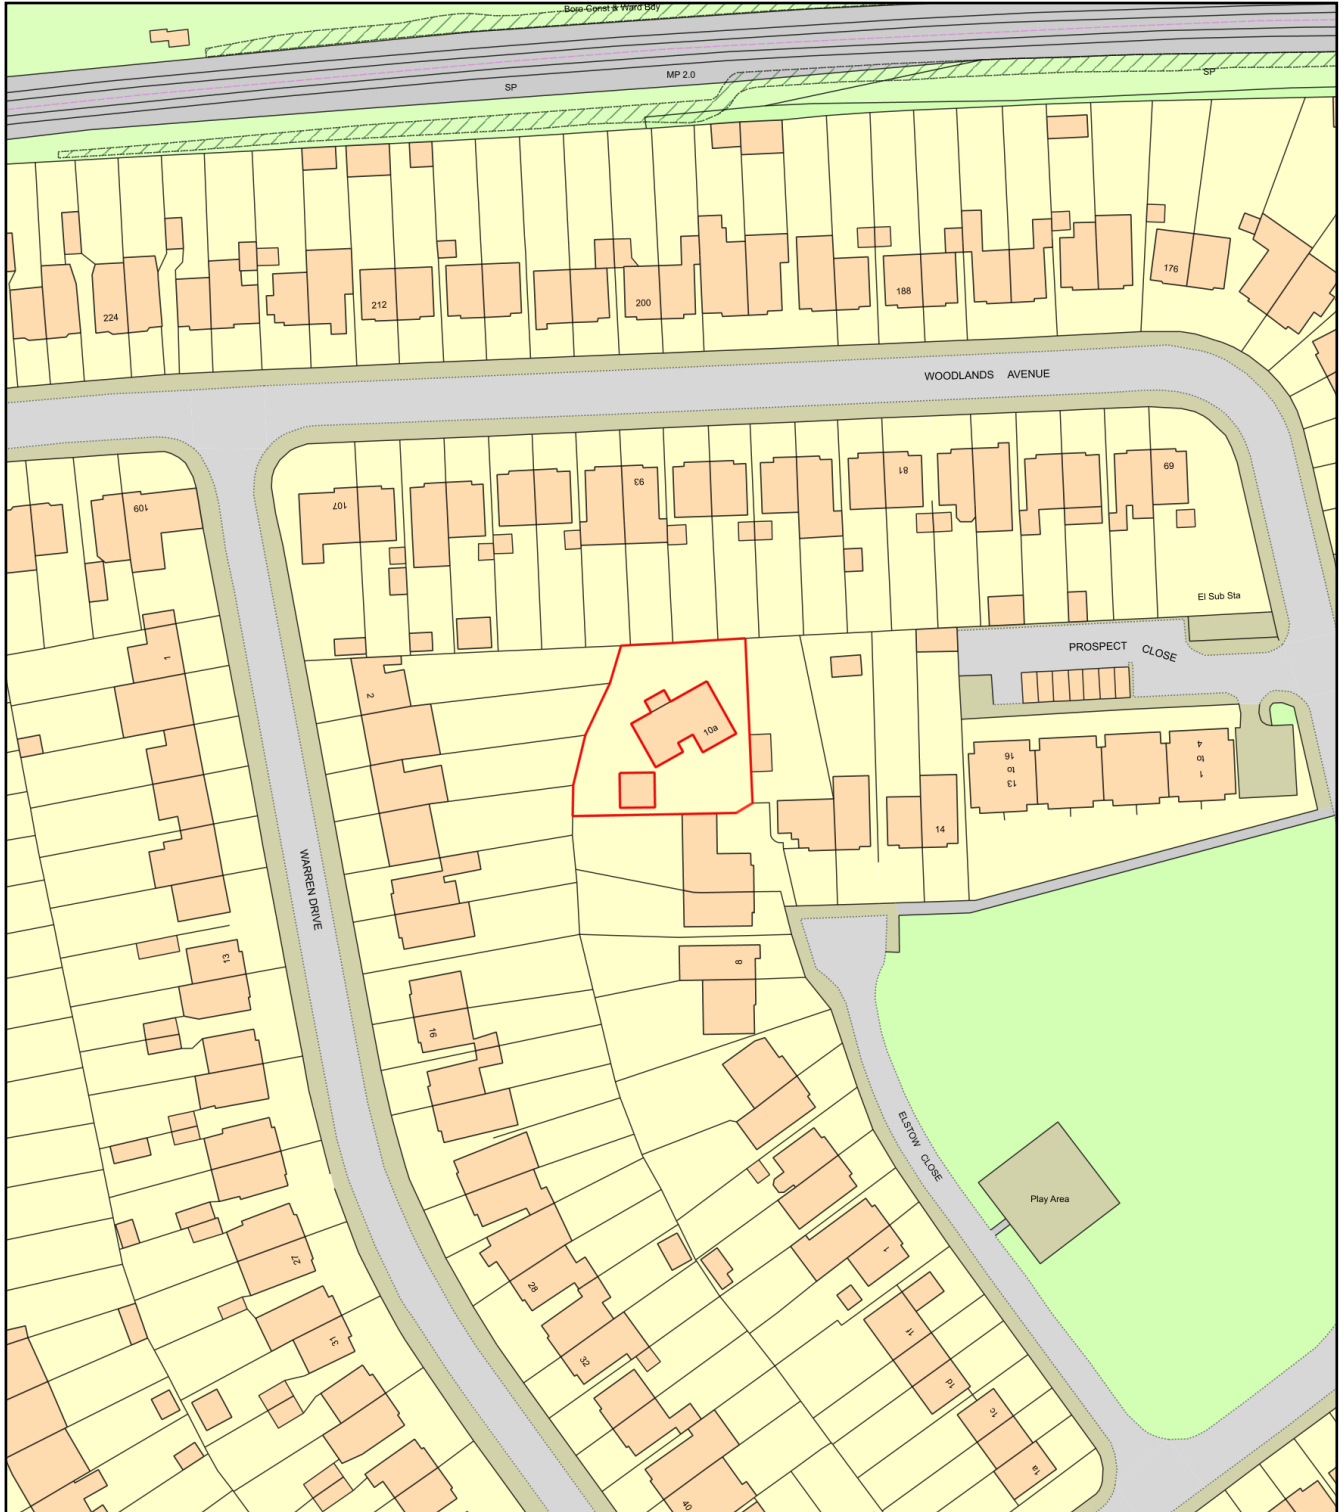

0 50
Metres

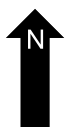

Plan Produced for: David Artus

Date Produced: 24 Jun 2021

Plan Reference Number: TQRQM21175105517076

Scale: 1:1250 @ A4