
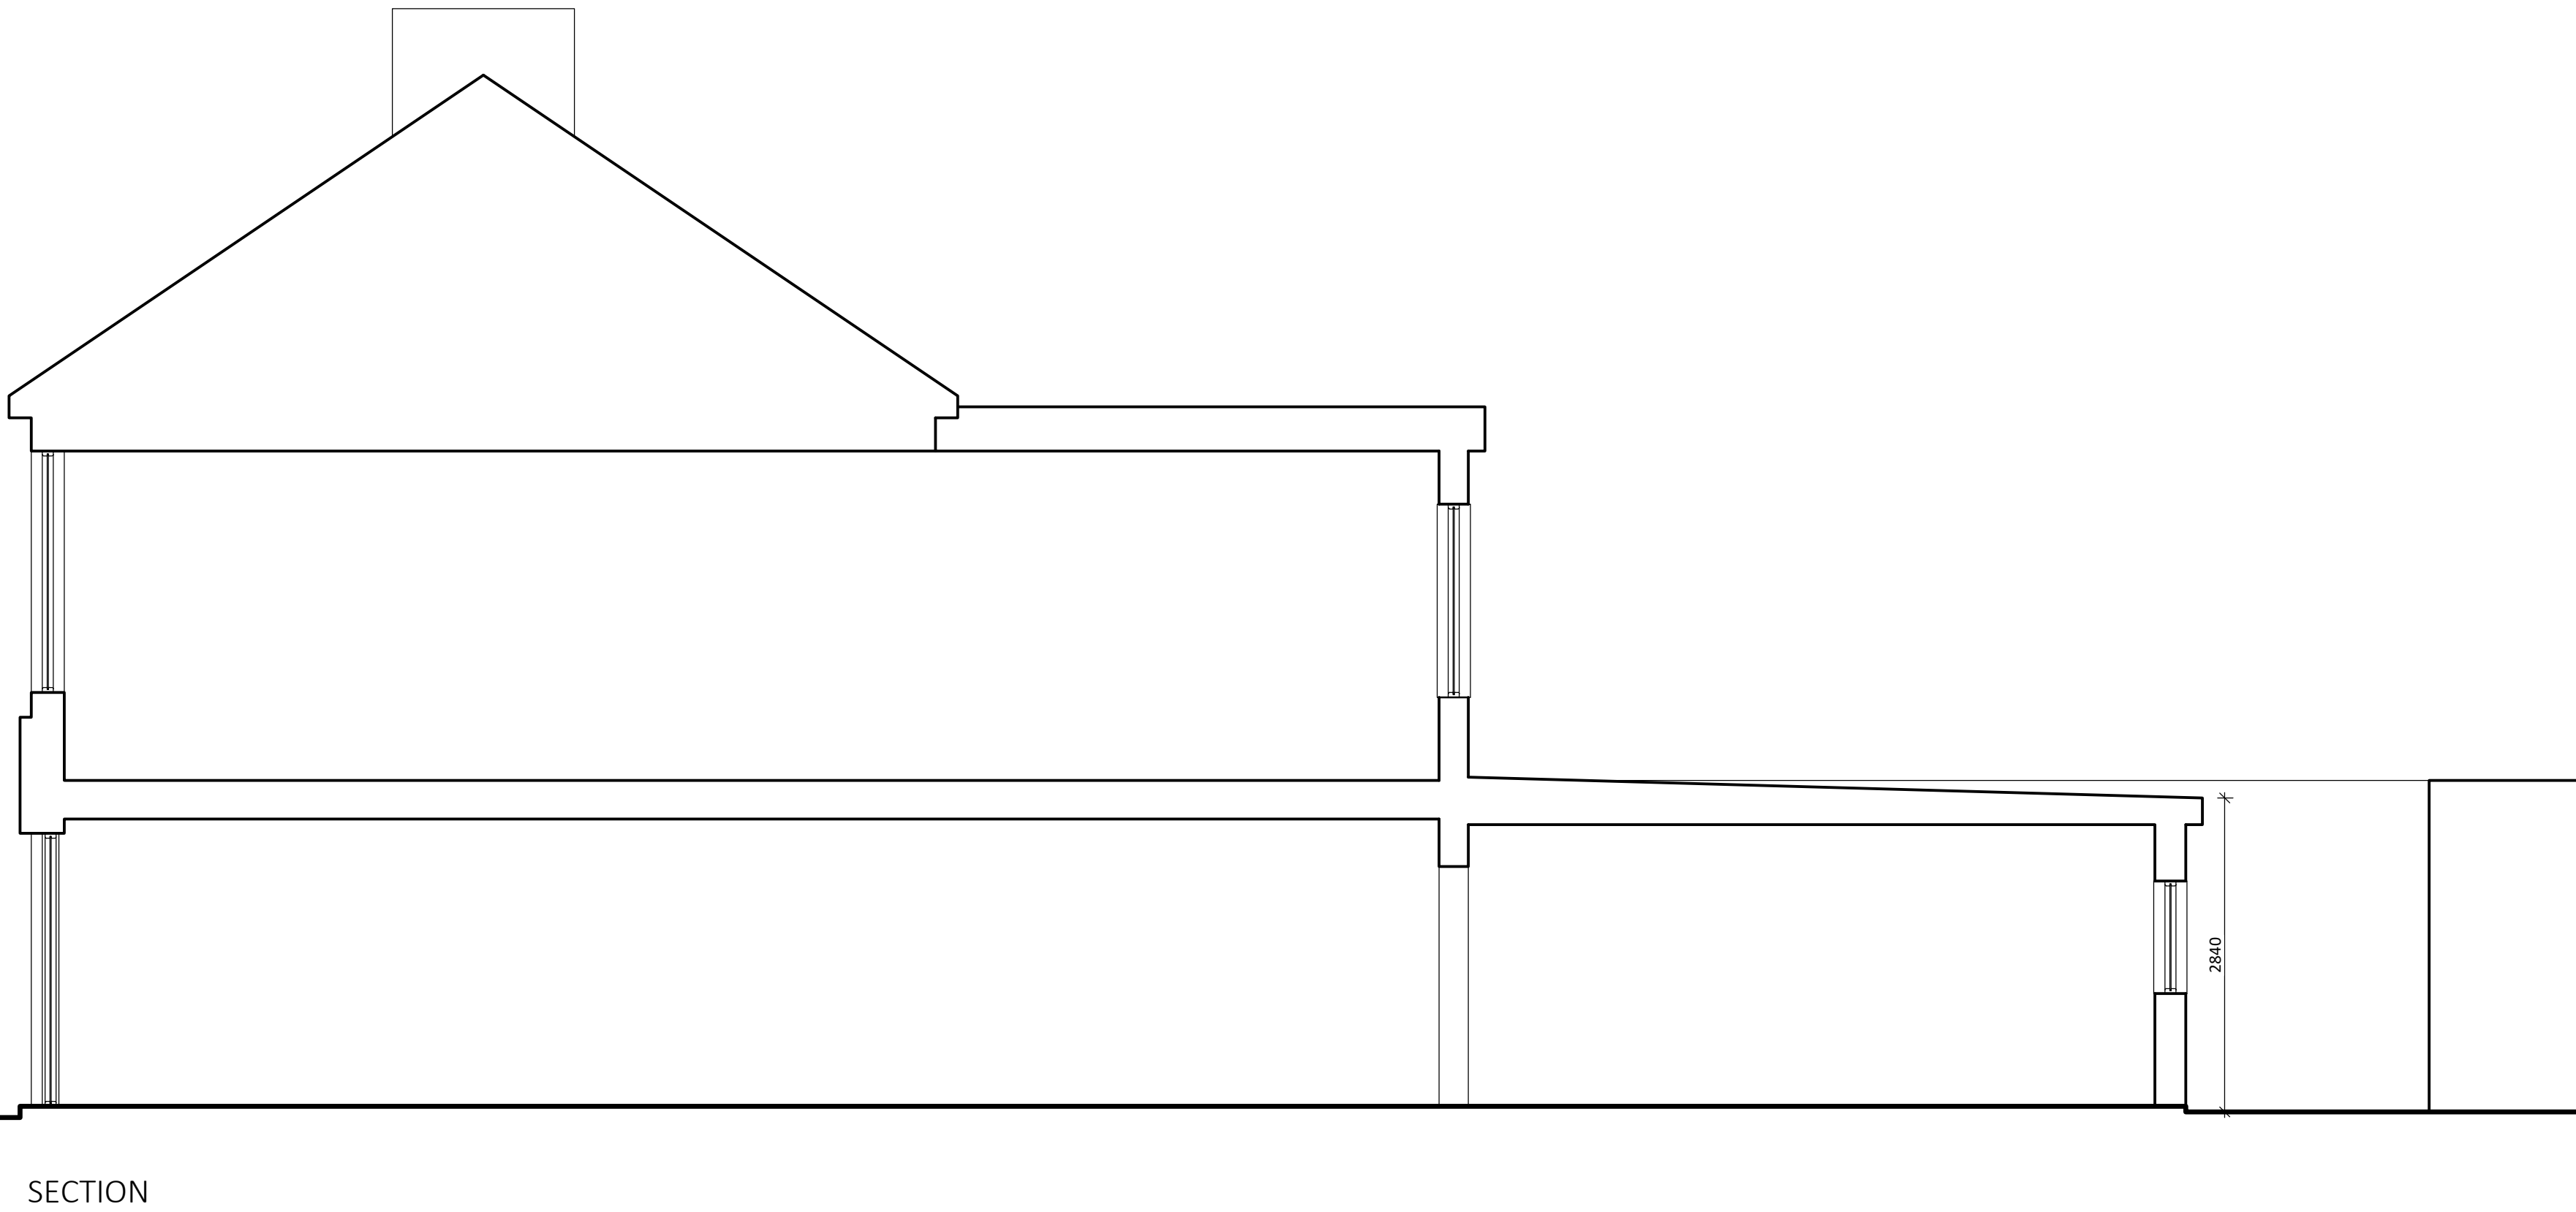
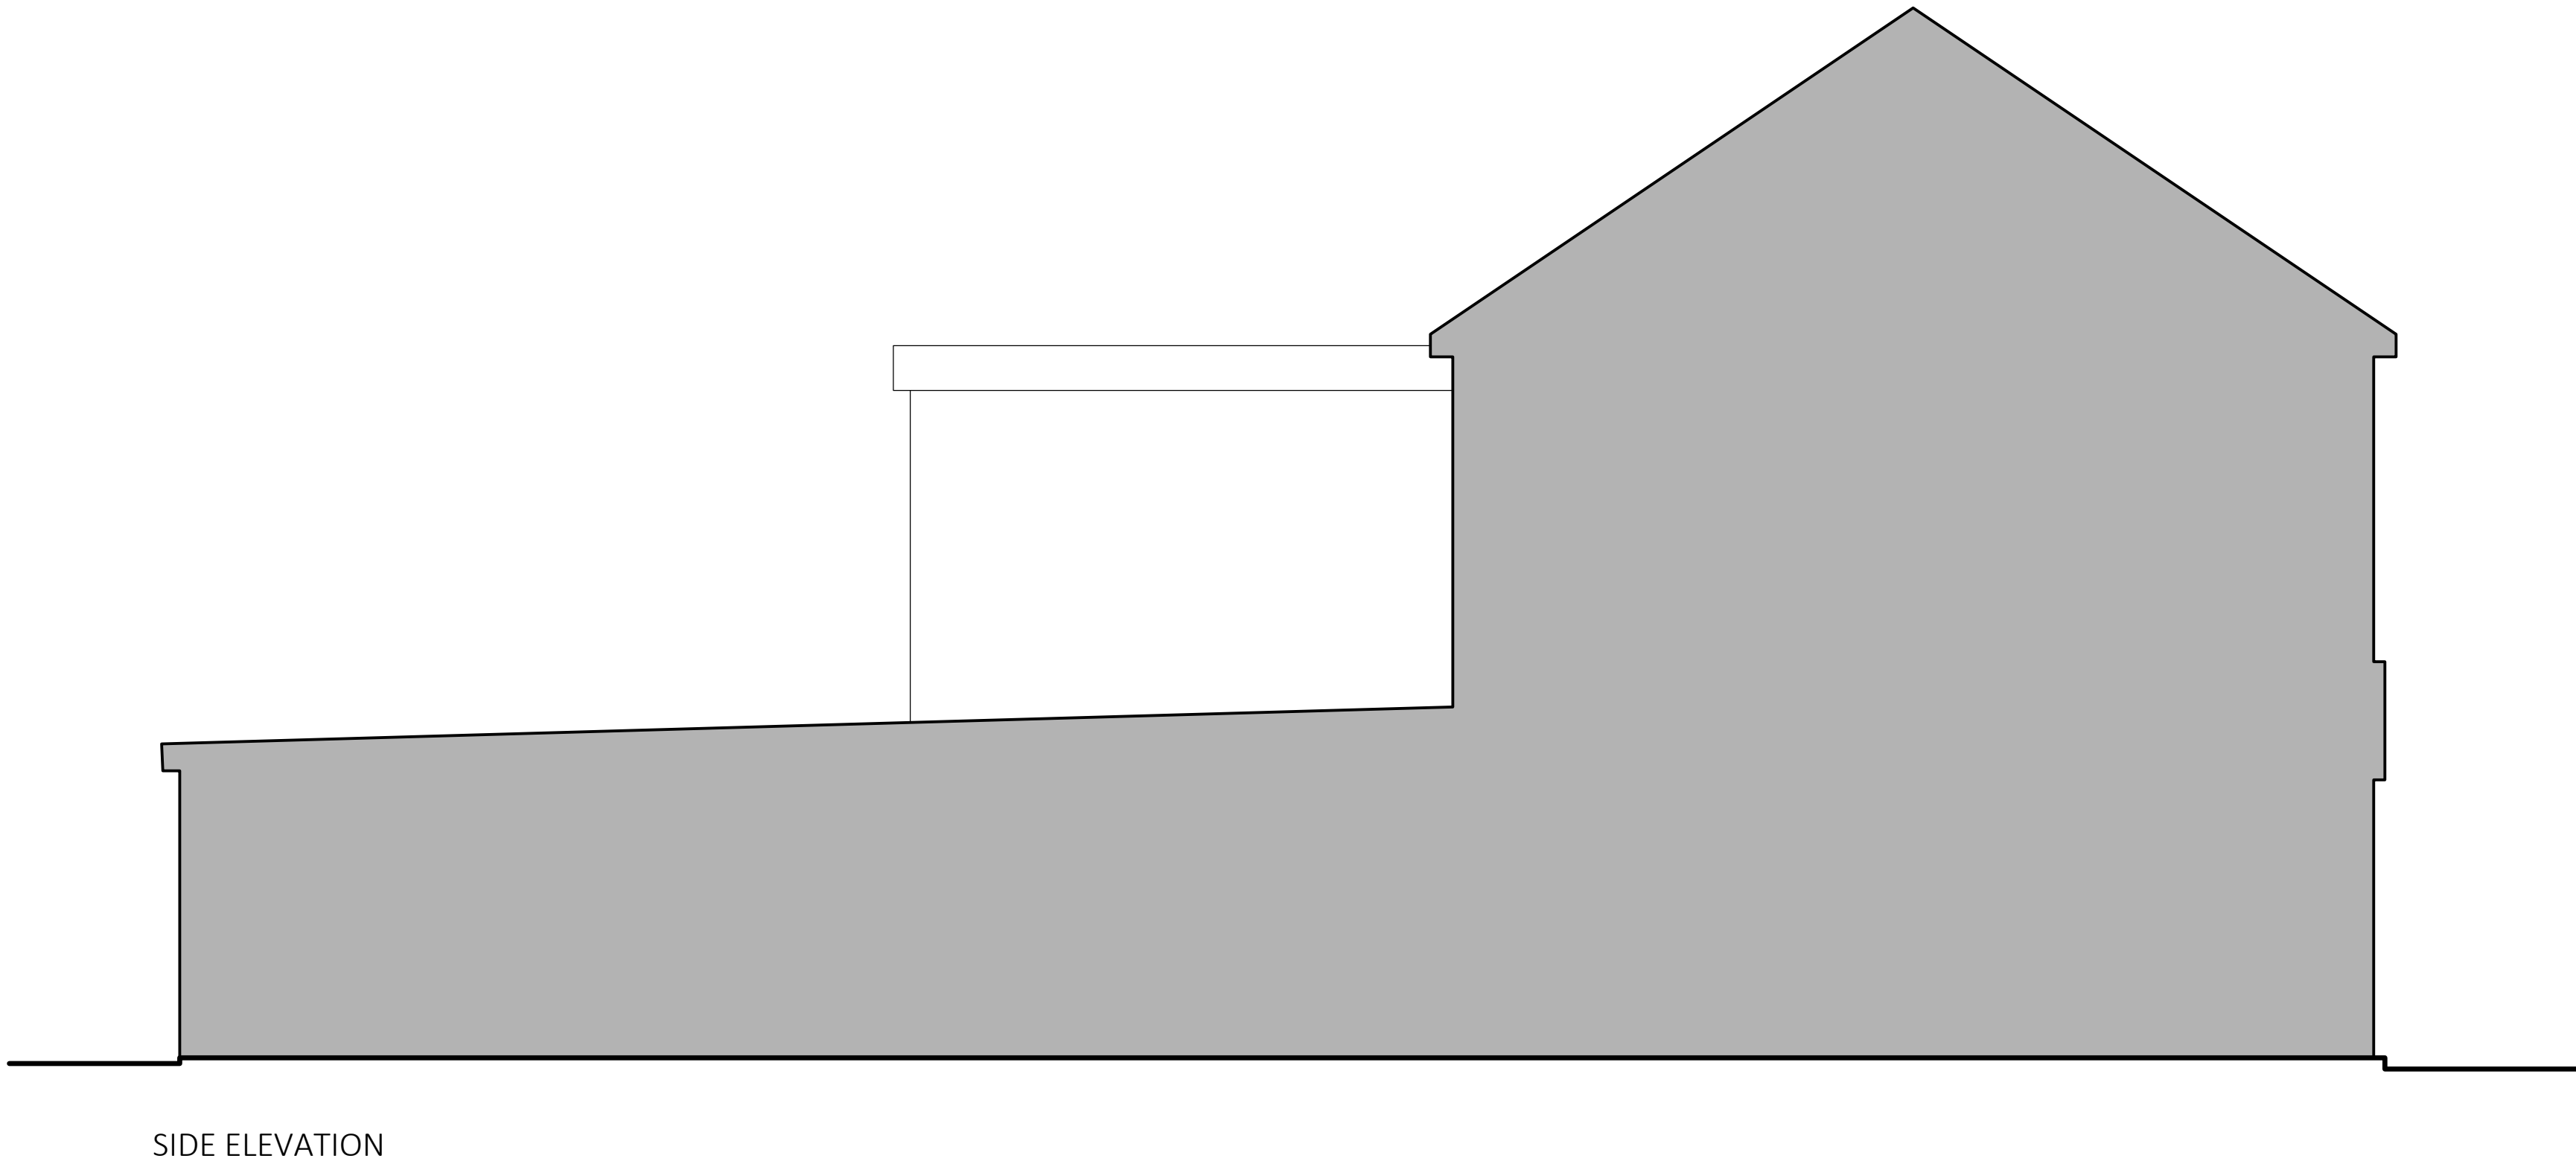
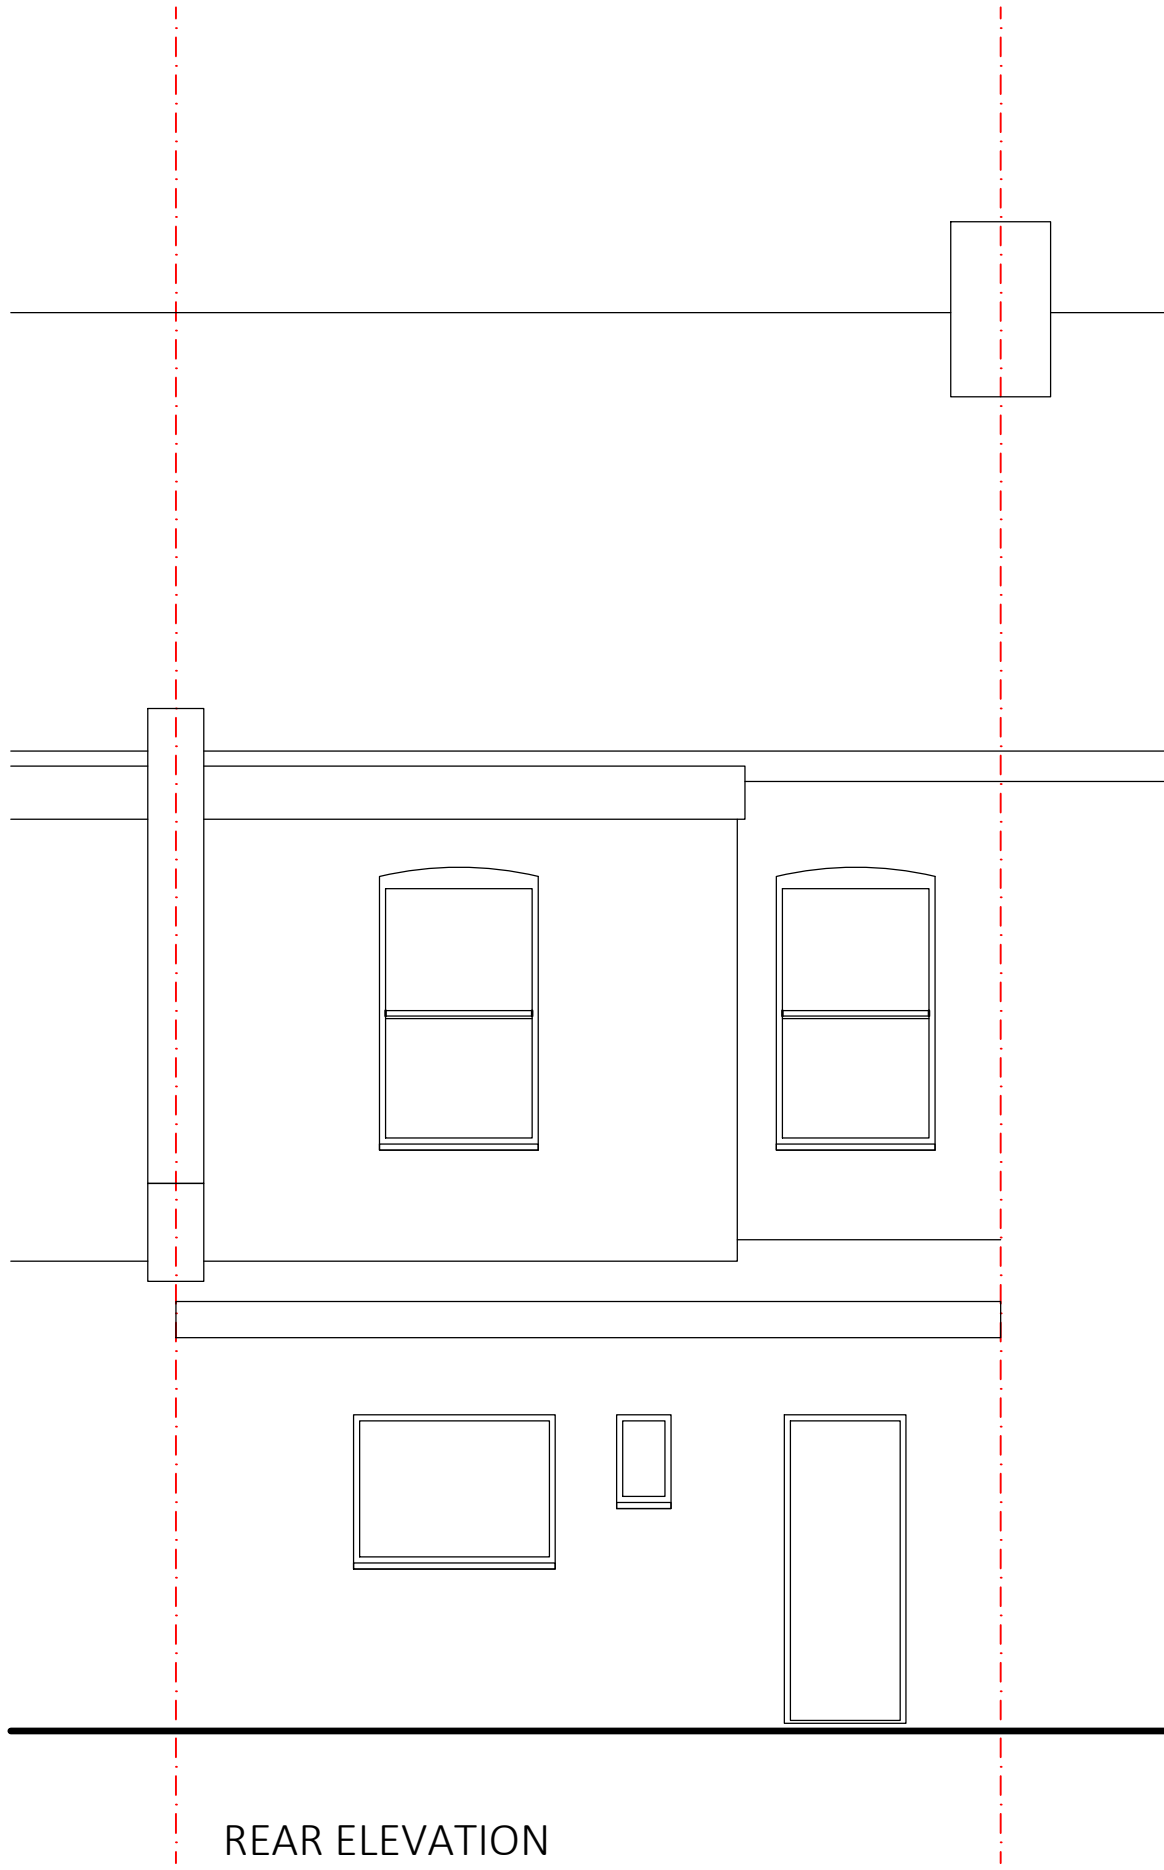


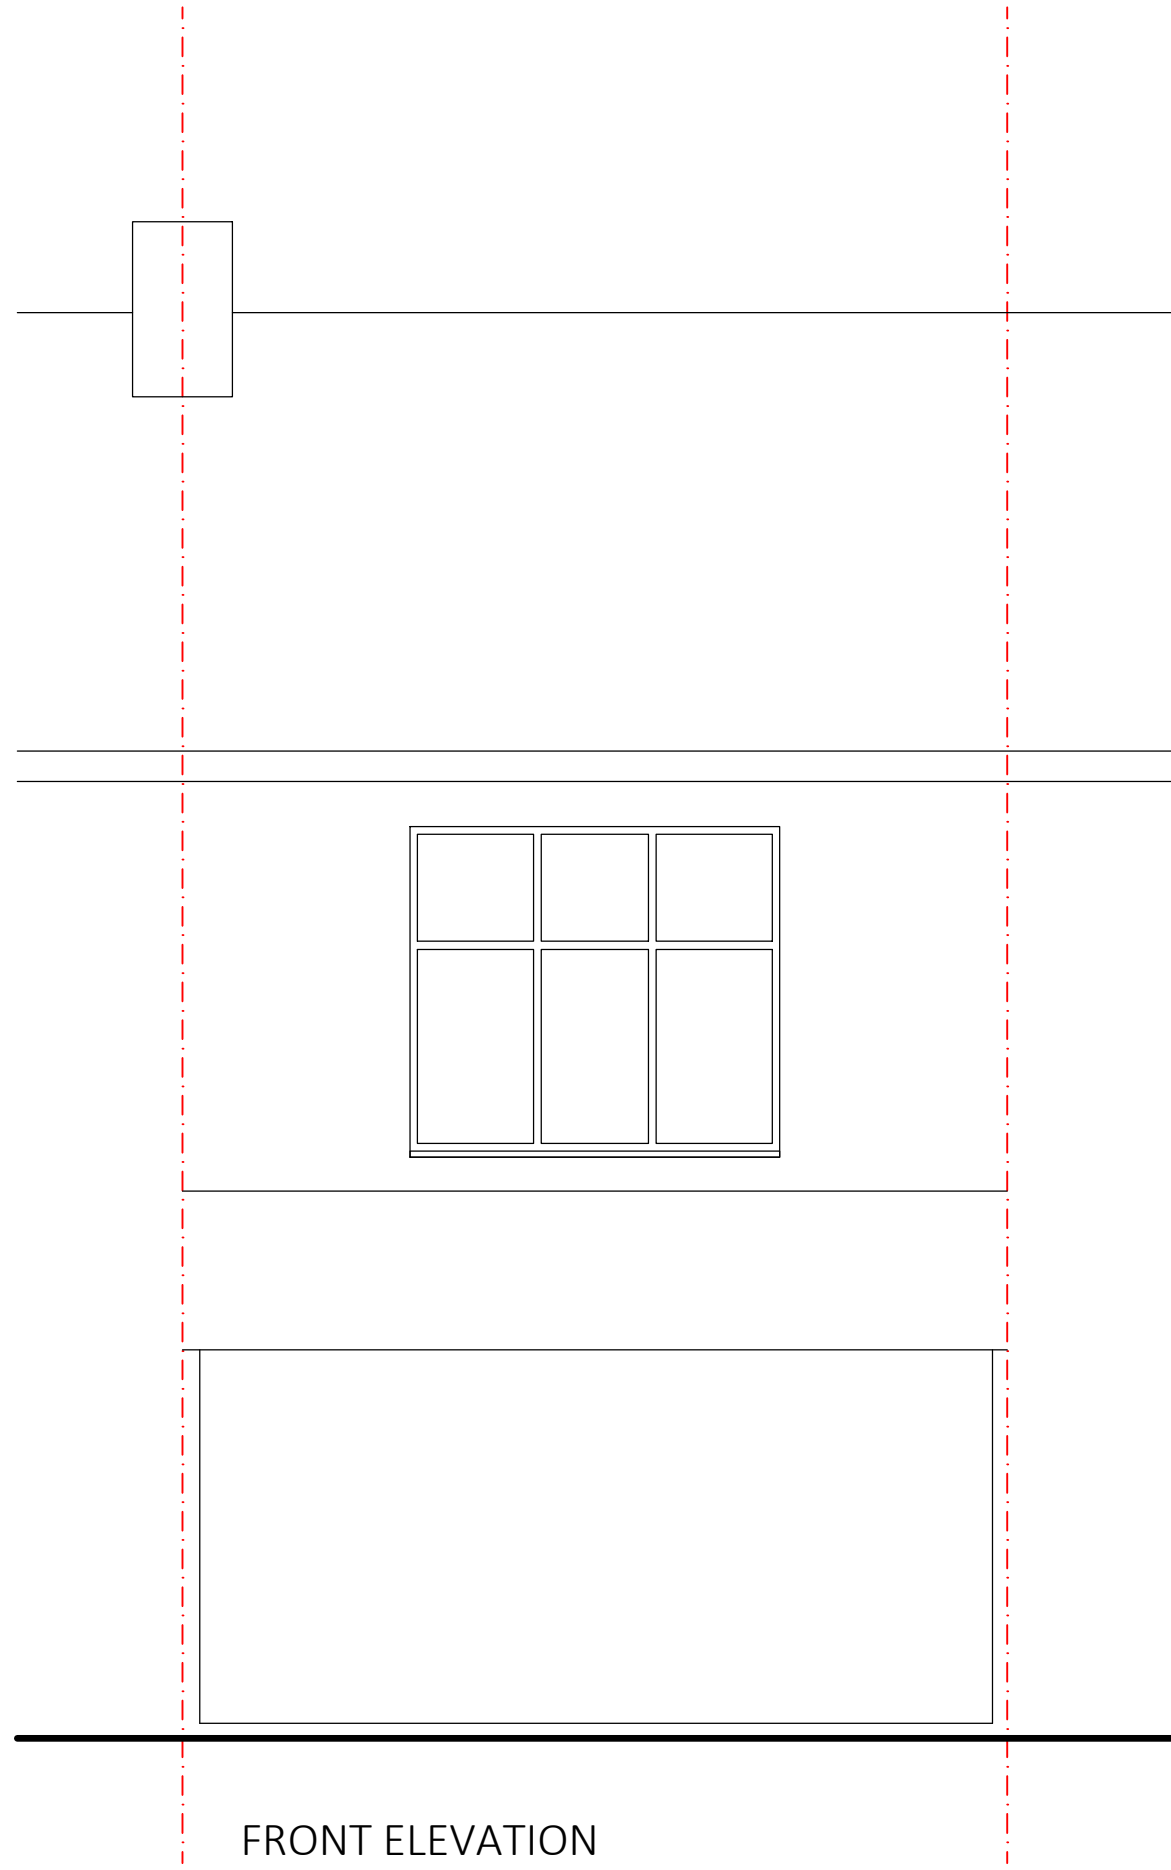

 SPARKITECT SPARKITECT.CO.UK 0779 8911 712 mahir@sparkitect.co.uk		012m Scale 1:50	
PROJECT DESCRIPTION STATUS		9 REDMEAD ROAD, HAYES, UB3 4AU EXISTING ELEVATIONS & SECTION FOR PLANNING	
DATE: 18-07-2026	SCALE: A1@1:50	DRAWING No.	REVISION
For construction purposes dimensions shall not be scaled & figured dimensions must be verified on site before work commences. This drawing is Copyright ©	DRAWN: MAB CHECKED: MB	250618-DWG-003	A