
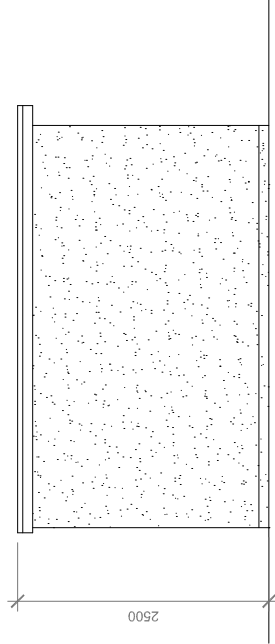
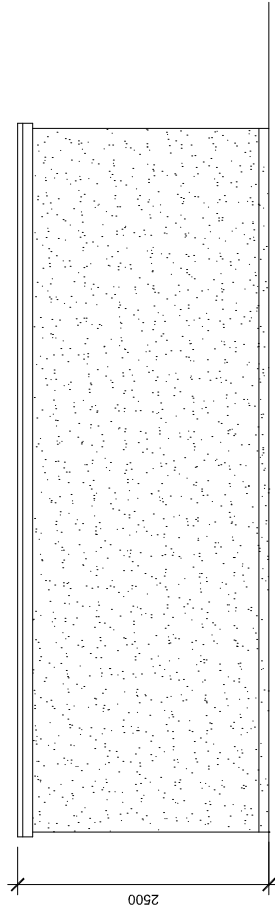
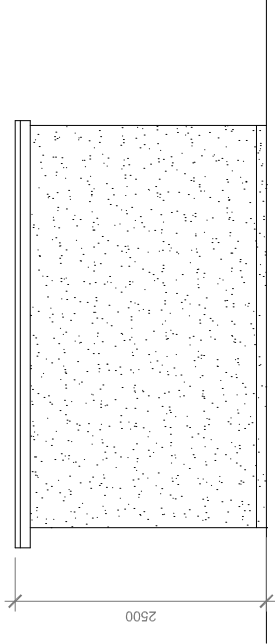
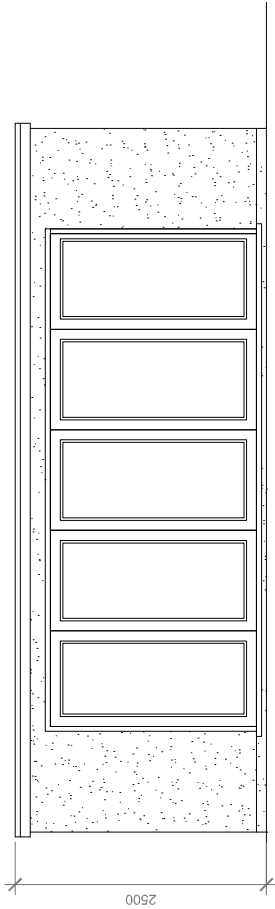


Proposed External Finish
Materials to Match Existing
External Finish Materials

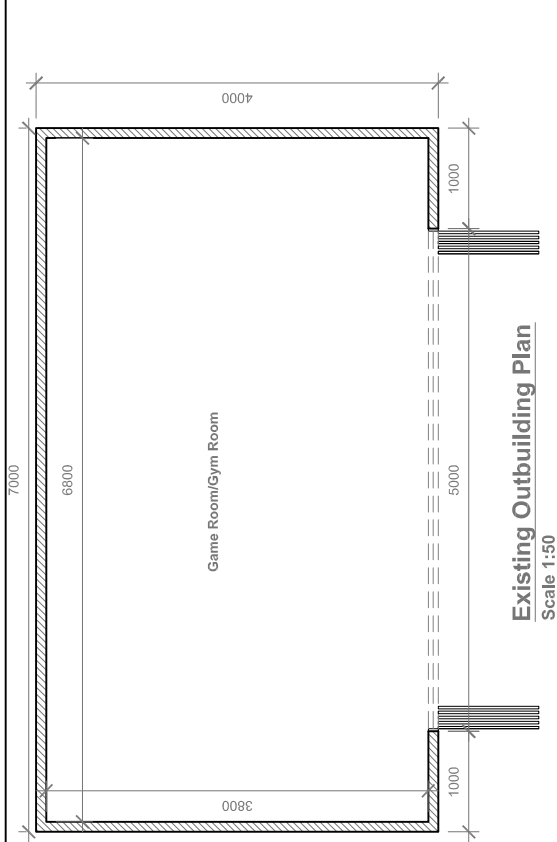

GENERAL NOTES:
1. ALL DIMENSIONS ARE IN MILLIMETER.
2. VERIFY ALL DIMENSIONS AND CONDITIONS BEFORE BUILDING OR STARTING CONSTRUCTION. NOTIFY THE DESIGNER IMMEDIATELY OF ANY DISCREPANCY OR VARIATION.
3. ALL WORK TO COMPLY WITH CURRENT BUILDING REGULATIONS AND CODES OF PRACTICE

Existing Outbuilding Plan & Elevations

Site Address
225 Park RD,
Uxbridge,
UB8 1NS

Scale: 1:50 @ A3
Date: 17/12/2021
Drawing No.: 2021/141 -06
Drawn By: DP

Revision Date:

Caluck Patel

Email: taluckcpatel@yahoo.com
(M) +44 (0) 7871 466 254