Notes

1. Refer to drawing KSM 01 & KSM 04..

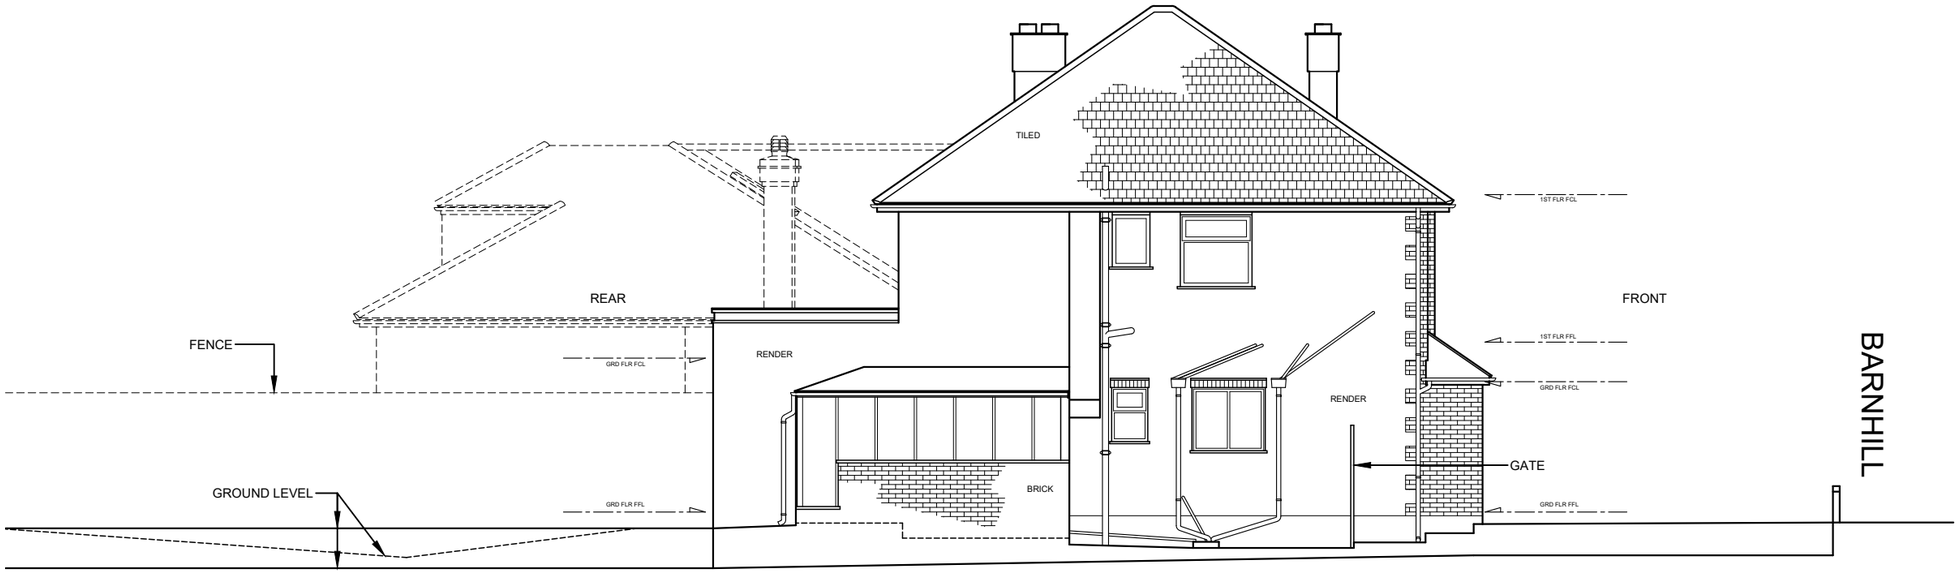

EXISTING SIDE (NORTH) ELEVATION

0m 1m 2m 3m 4m 5m 6m 7m 8m 9m 10m

Scale Bar in Meters

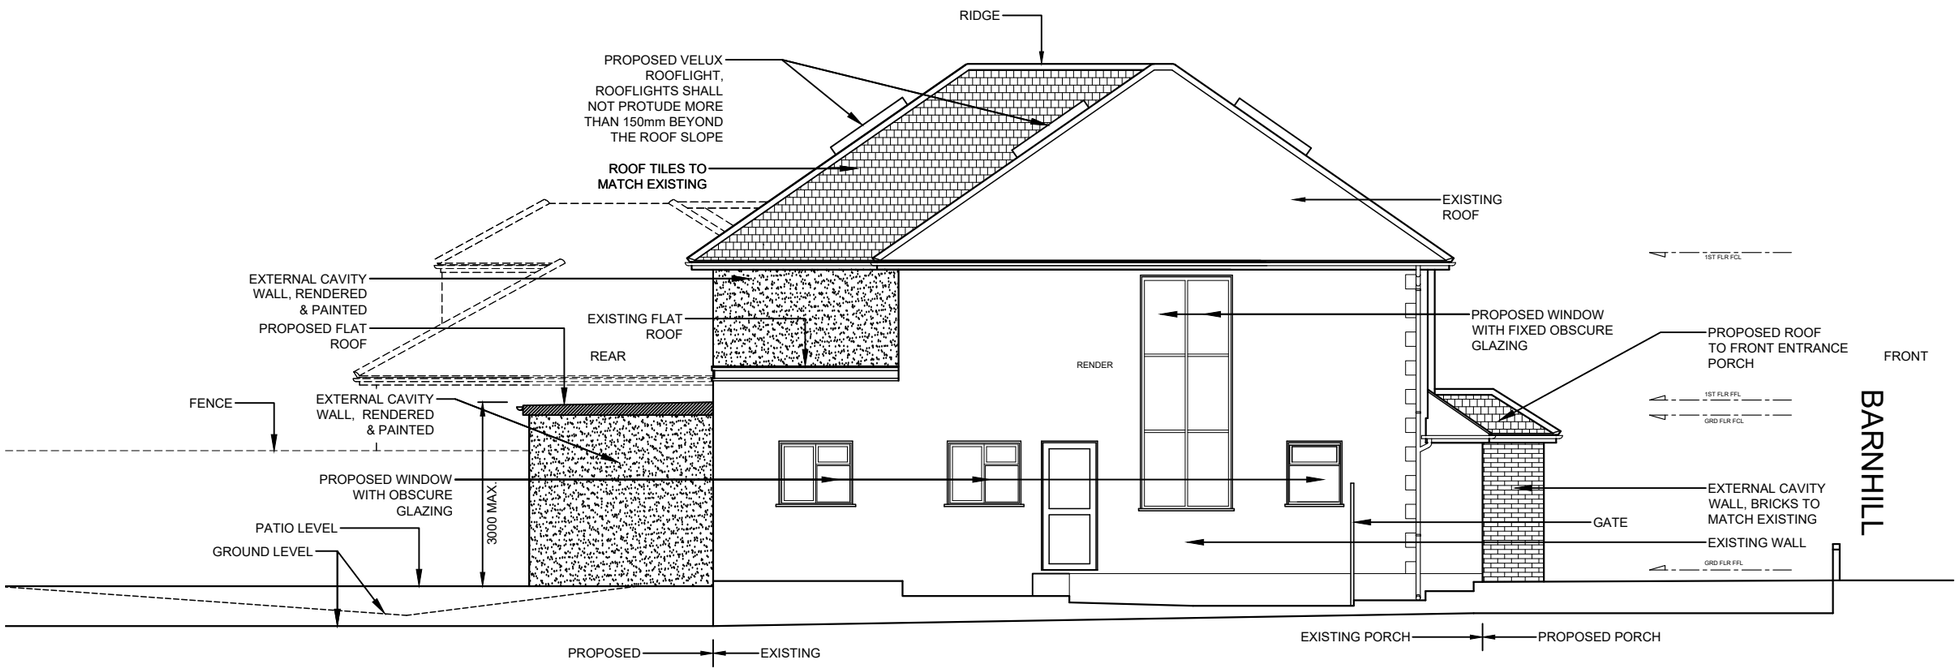

PROPOSED SIDE (NORTH) ELEVATION

Rev	Date	By	Description	Checked	Approved
B	08/11/19	HM	GROUND FLOOR EXTENSION AMENDED FOR PLANNING	KK	
A	14/10/19	HM	HEIGTH OF REAR GROUND FLOOR EXTENSION AMENDED FOR PLANNING	KK	

Client

Mr.Shilen Manek
45, Barnhill
Pinner
HA5 2SY

Mr. Kishore Karia
Kamee Save Ltd.
K V Karia. BSc, MICE, MIStructE
34 Arden Mhor
Pinner HA5 4HR
Tel 07801 946832

Project Title

Proposed extension & alterations at
45 Barnhill
Pinner, HA5 2SY

Drawing Status: PLANNING

Drawing Title: NORTH ELEVATIONS

Drawn	Date	Checked By	
H.M.	AUG '19	KVK	07/19
Approved By	Date	Approved By	

Scale	Sheet No
1:100 @ A3	1

Drawing No	Revision	Sheet Size
KSM 11	B	A3