Notes

1. Refer to drawing KSM 01 & KSM 04.

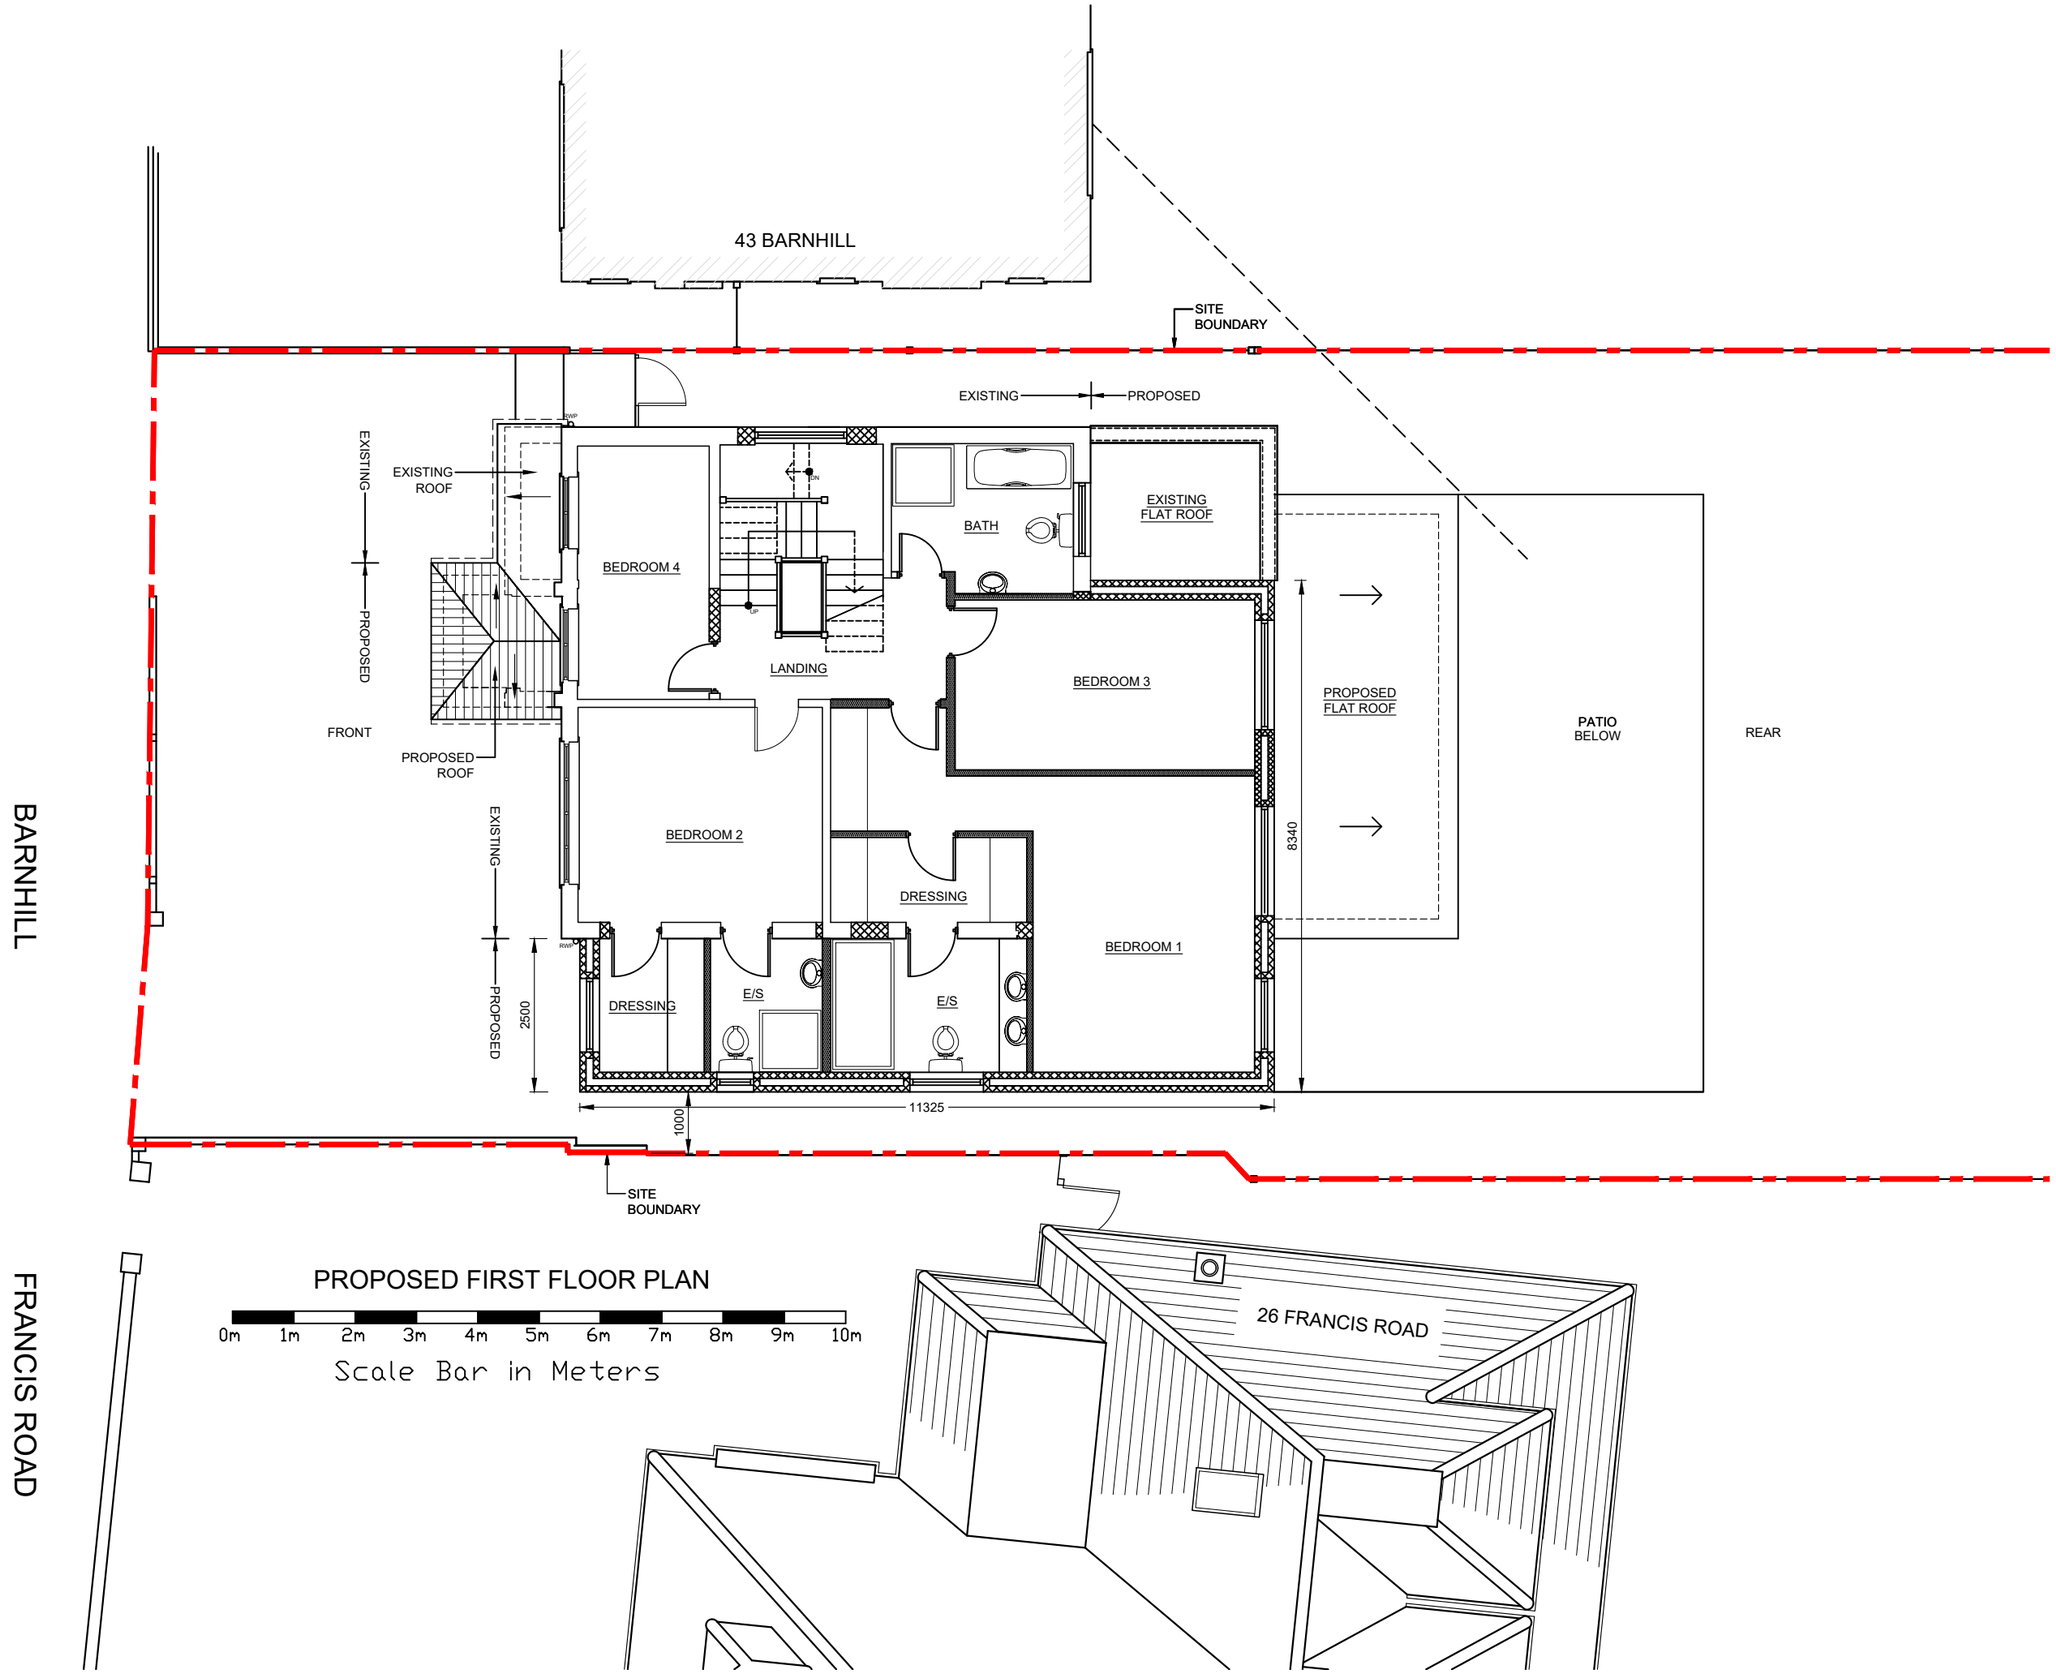

PROPOSED FIRST FLOOR PLAN

0m 1m 2m 3m 4m 5m 6m 7m 8m 9m 10m

Scale Bar in Meters

Rev	Date	By	Description	Checked	Approved
B	08/11/19	HM	GROUND FLOOR EXTENSION AMENDED FOR PLANNING	KK	
A	14/10/19	HM	PARAPET WALL REMOVED OVER FLAT ROOF AMENDED FOR PLANNING	KK	

Client

Mr.Shilen Manek
45, Barnhill
Pinner
HA5 2SY

Mr. Kishore Karia
Kamee Save Ltd.
K V Karia. BSc, MICE, MIStructE
34 Arden Mhor
Pinner HA5 4HR
Tel 07801 946832

Project Title

Proposed extension & alterations at
45 Barnhill
Pinner, HA5 2SY

Drawing Status: PLANNING

Drawing Title

PROPOSED FIRST FLOOR PLAN

Drawn	Date	Checked By	
H.M.	AUG '19	KVK	07/19
Approved By	Date	Approved By	

Scale	Sheet No
1:100 @ A3	1

Drawing No	Revision	Sheet Size
KSM 05	B	A3