Notes

1. Refer to drawing KSM 01 & KSM 04.

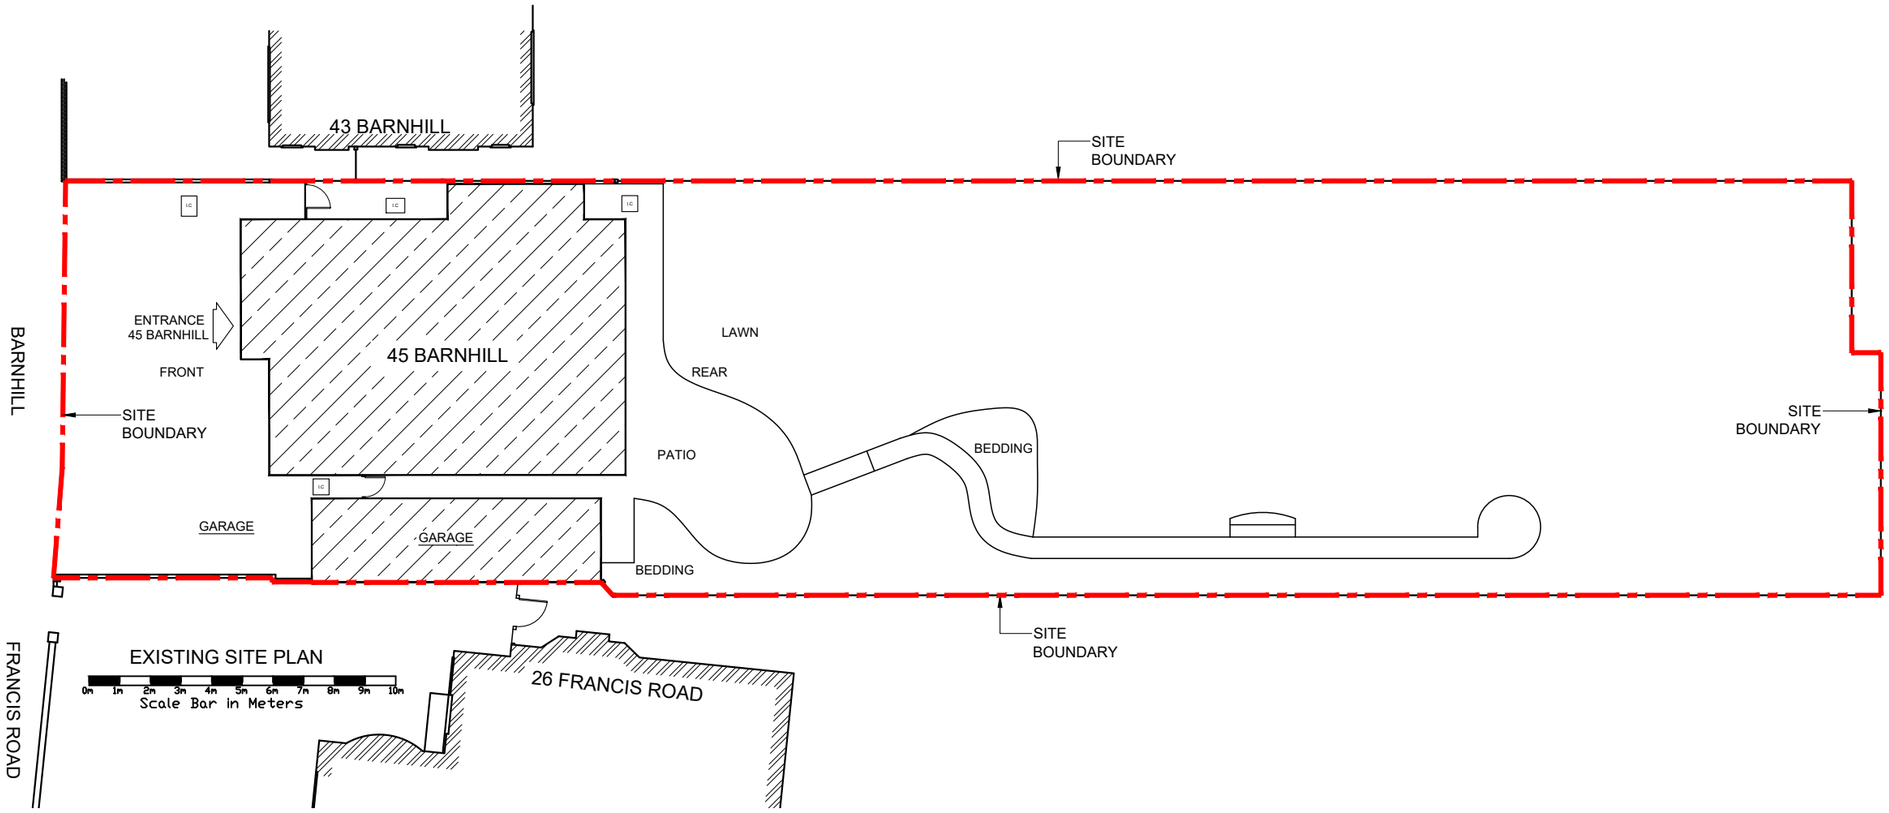

EXISTING SITE PLAN

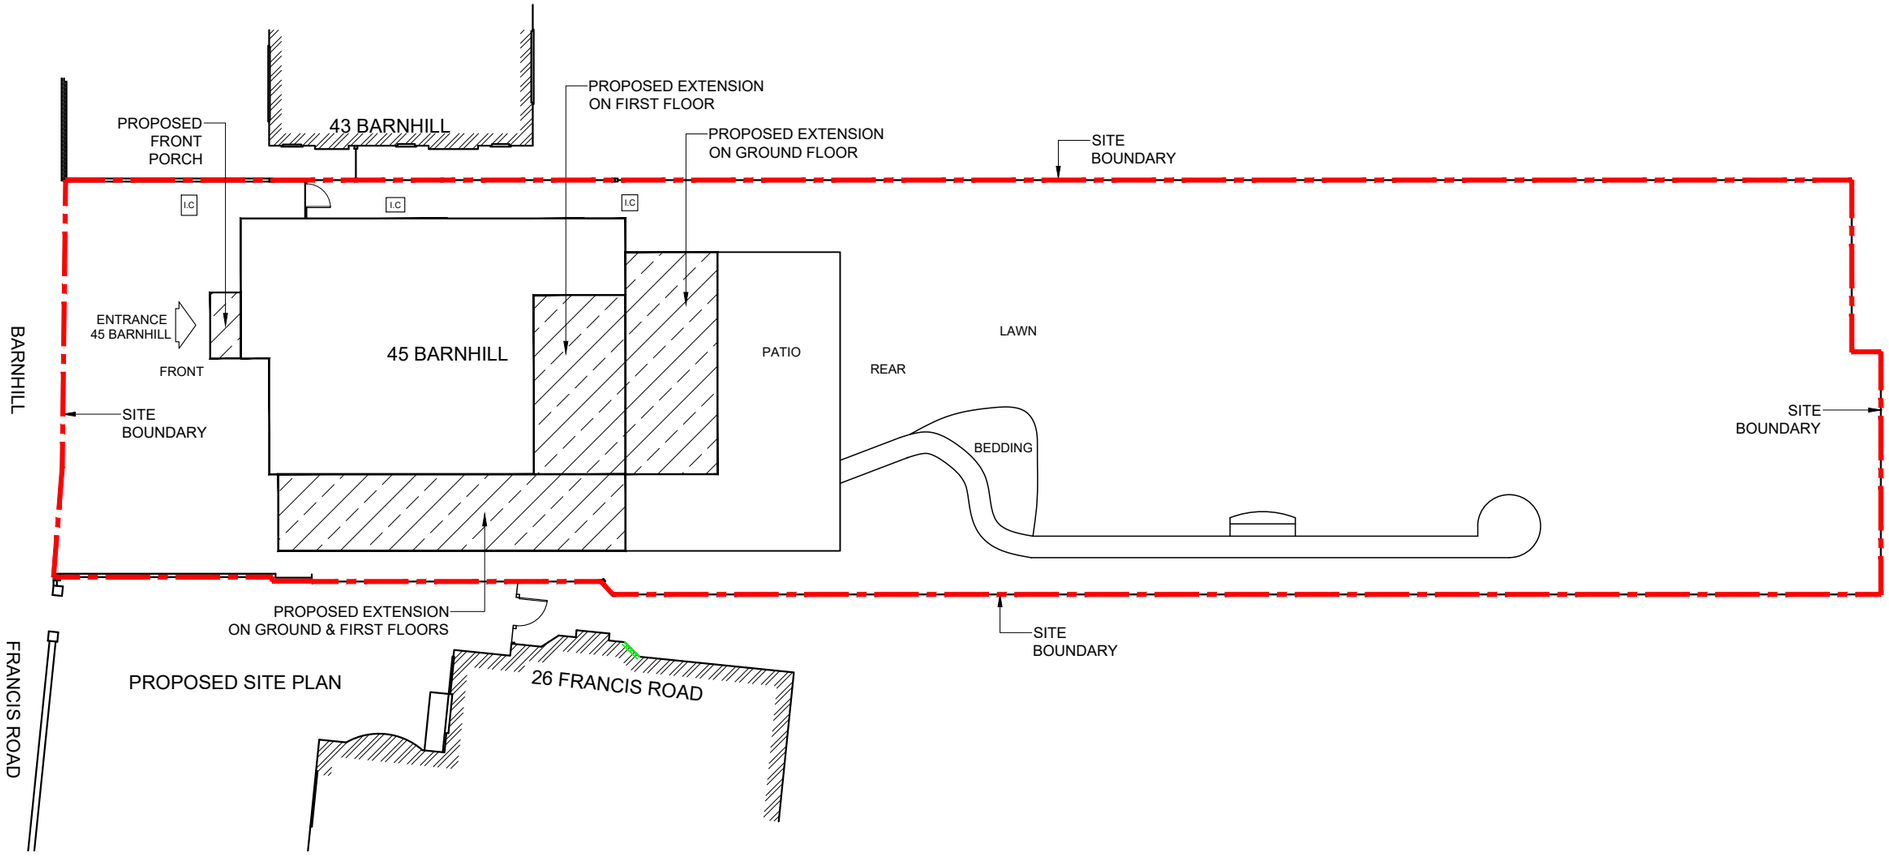

PROPOSED SITE PLAN

Rev	Date	By	Description	Checked	Approved
A	08/11/19	HM	GROUND FLOOR EXTENSION AMENDED FOR PLANNING	KK	

Client
Mr.Shilen Manek
45, Barnhill
Pinner
HA5 2SY

Mr. Kishore Karia
Kamee Save Ltd.
K V Karia. BSc, MICE, MIStructE
34 Arden Mhor
Pinner HA5 4HR
Tel 07801 946832

Project Title
Proposed extension & alterations at
45 Barnhill
Pinner, HA5 2SY

Drawing Status: PLANNING

Drawing Title
SITE PLANS

Drawn	Date	Checked By	
H.M.	AUG '19	KVK	07/19
Approved By	Date	Approved By	

Scale: 1:200 @ A3
Sheet No: 1
Drawing No: KSM 12
Revision: A
Sheet Size: A3