Notes

1. Refer to drawing KSM 01.

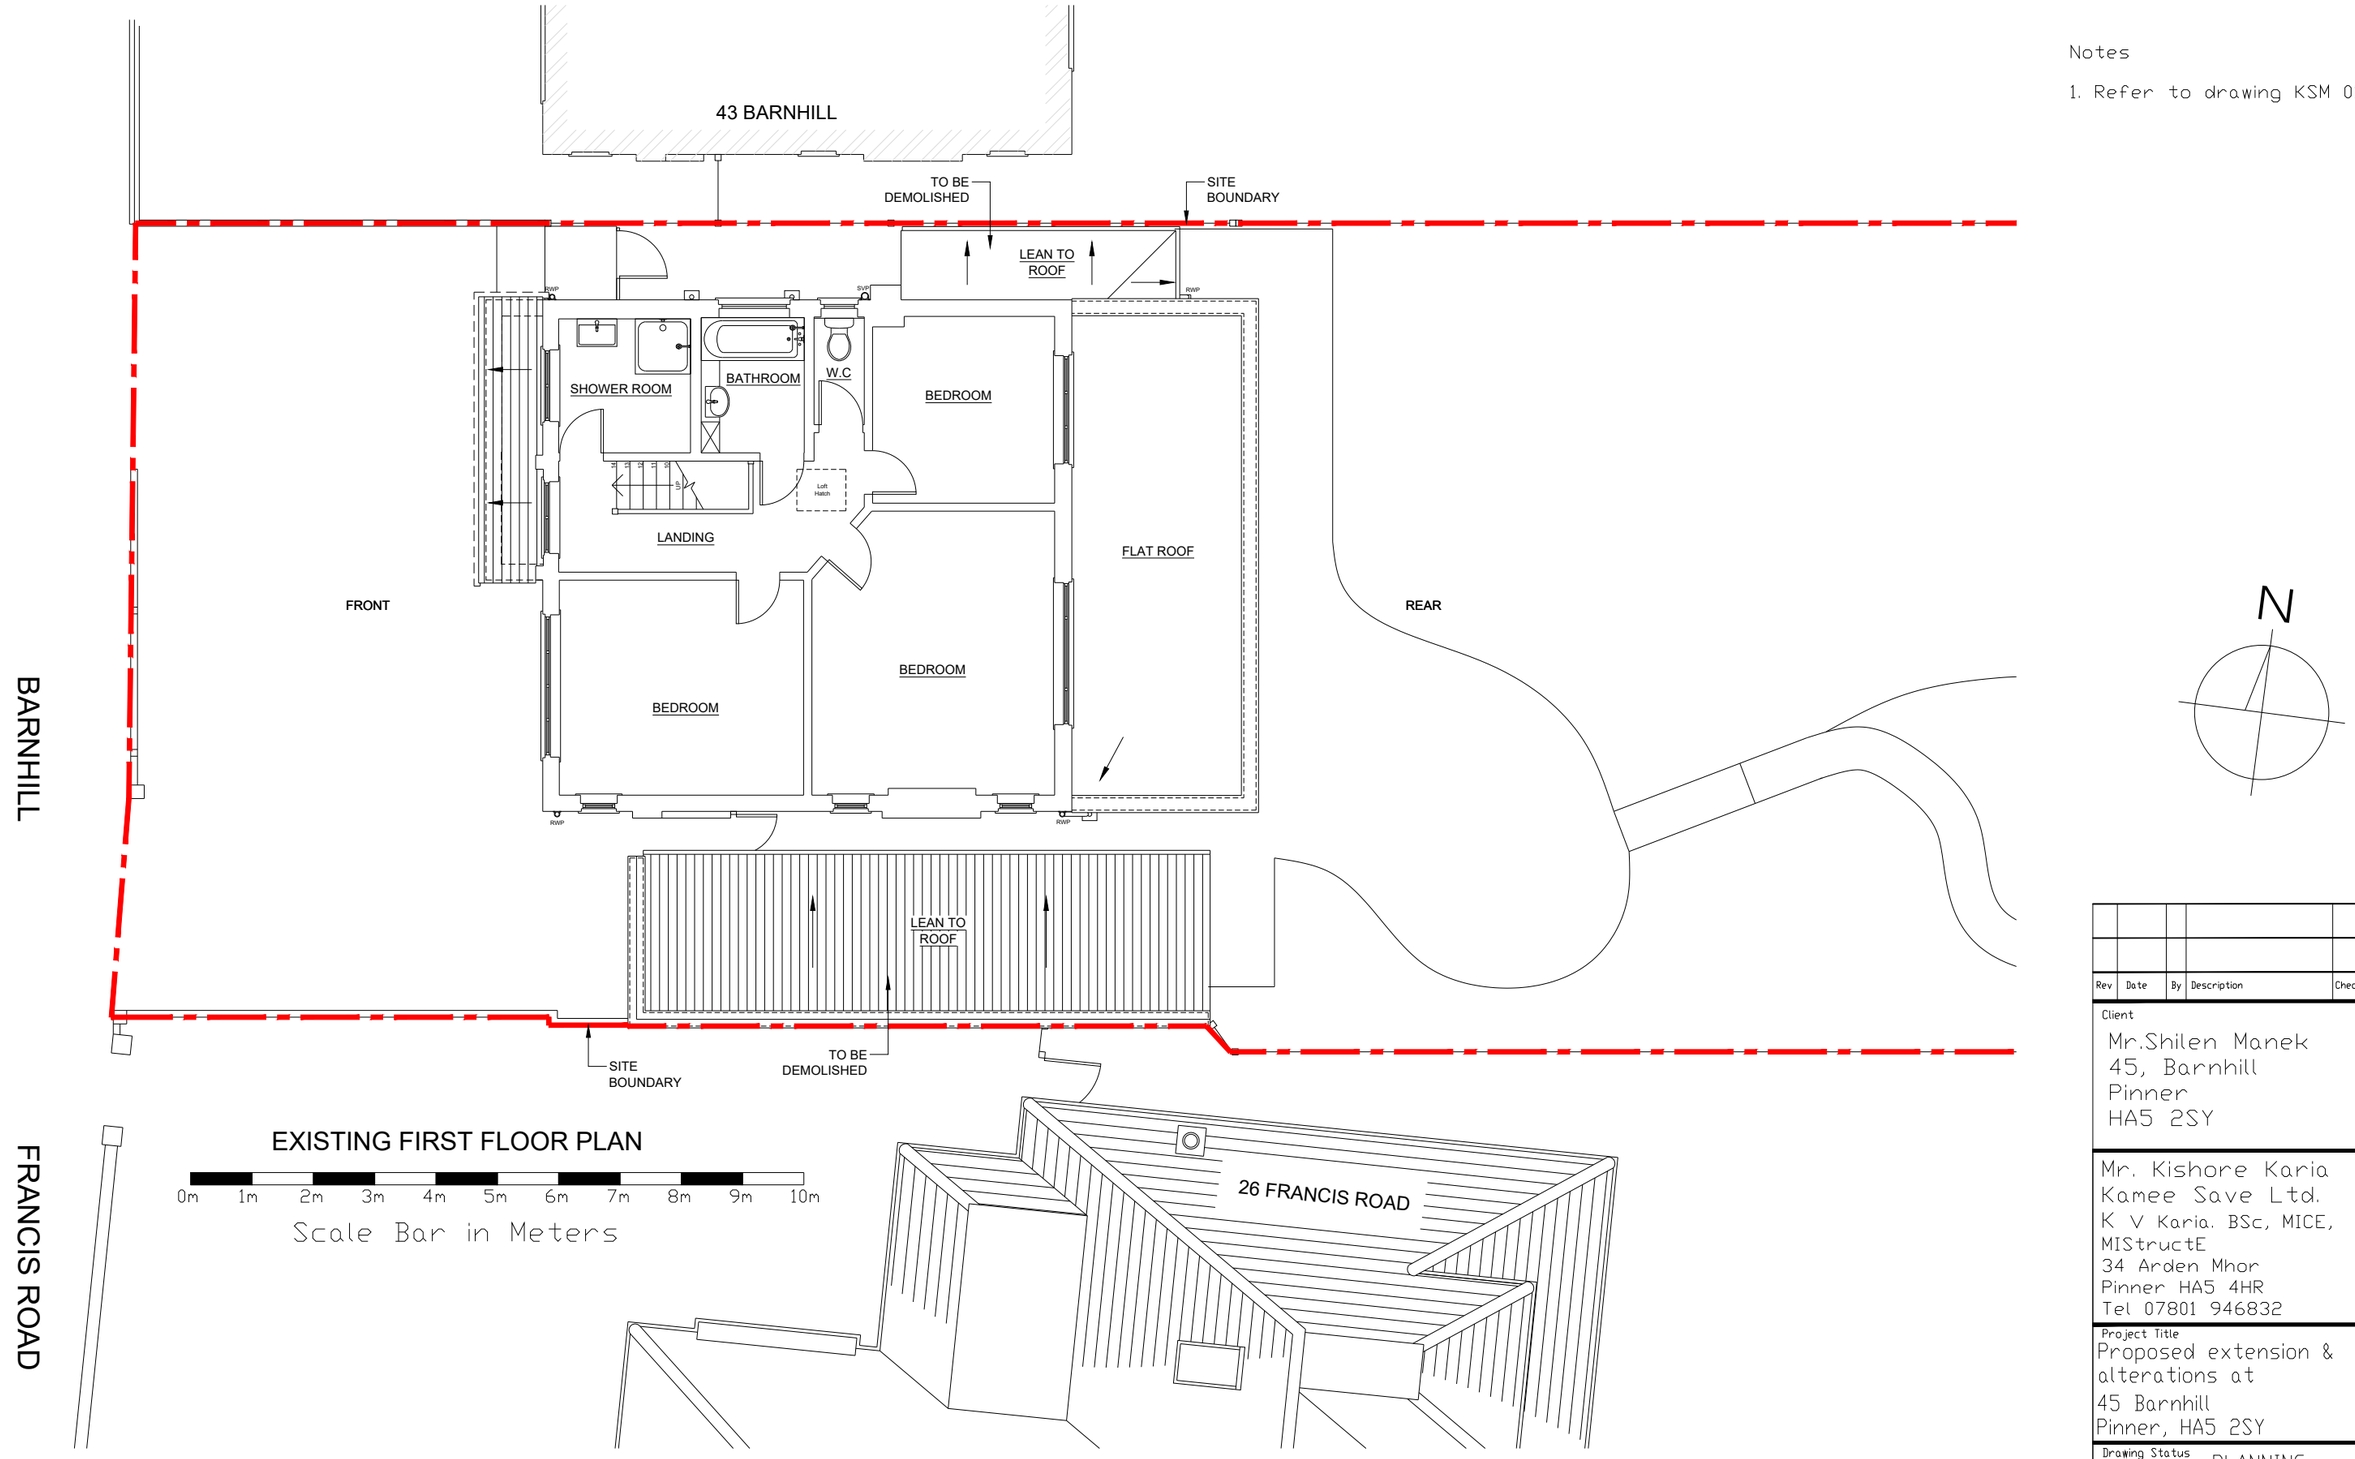

EXISTING FIRST FLOOR PLAN

Rev	Date	By	Description	Checked	Approved

Client
Mr.Shilen Manek
45, Barnhill
Pinner
HA5 2SY

Mr. Kishore Karia
Kamee Save Ltd.
K V Karia. BSc, MICE, MIStructE
34 Arden Mhor
Pinner HA5 4HR
Tel 07801 946832

Project Title
Proposed extension & alterations at
45 Barnhill
Pinner, HA5 2SY

Drawing Status
PLANNING

Drawing Title
EXISTING FIRST FLOOR PLAN

Drawn	Date	Checked By	
H.M.	AUG '19	KVK	07/19
Approved By	Date	Approved By	

Scale	Sheet No
1:100 @ A3	1
Drawing No / Revision	Sheet Size
KSM 02	A3