Notes

1. Refer to drawing KSM 01.

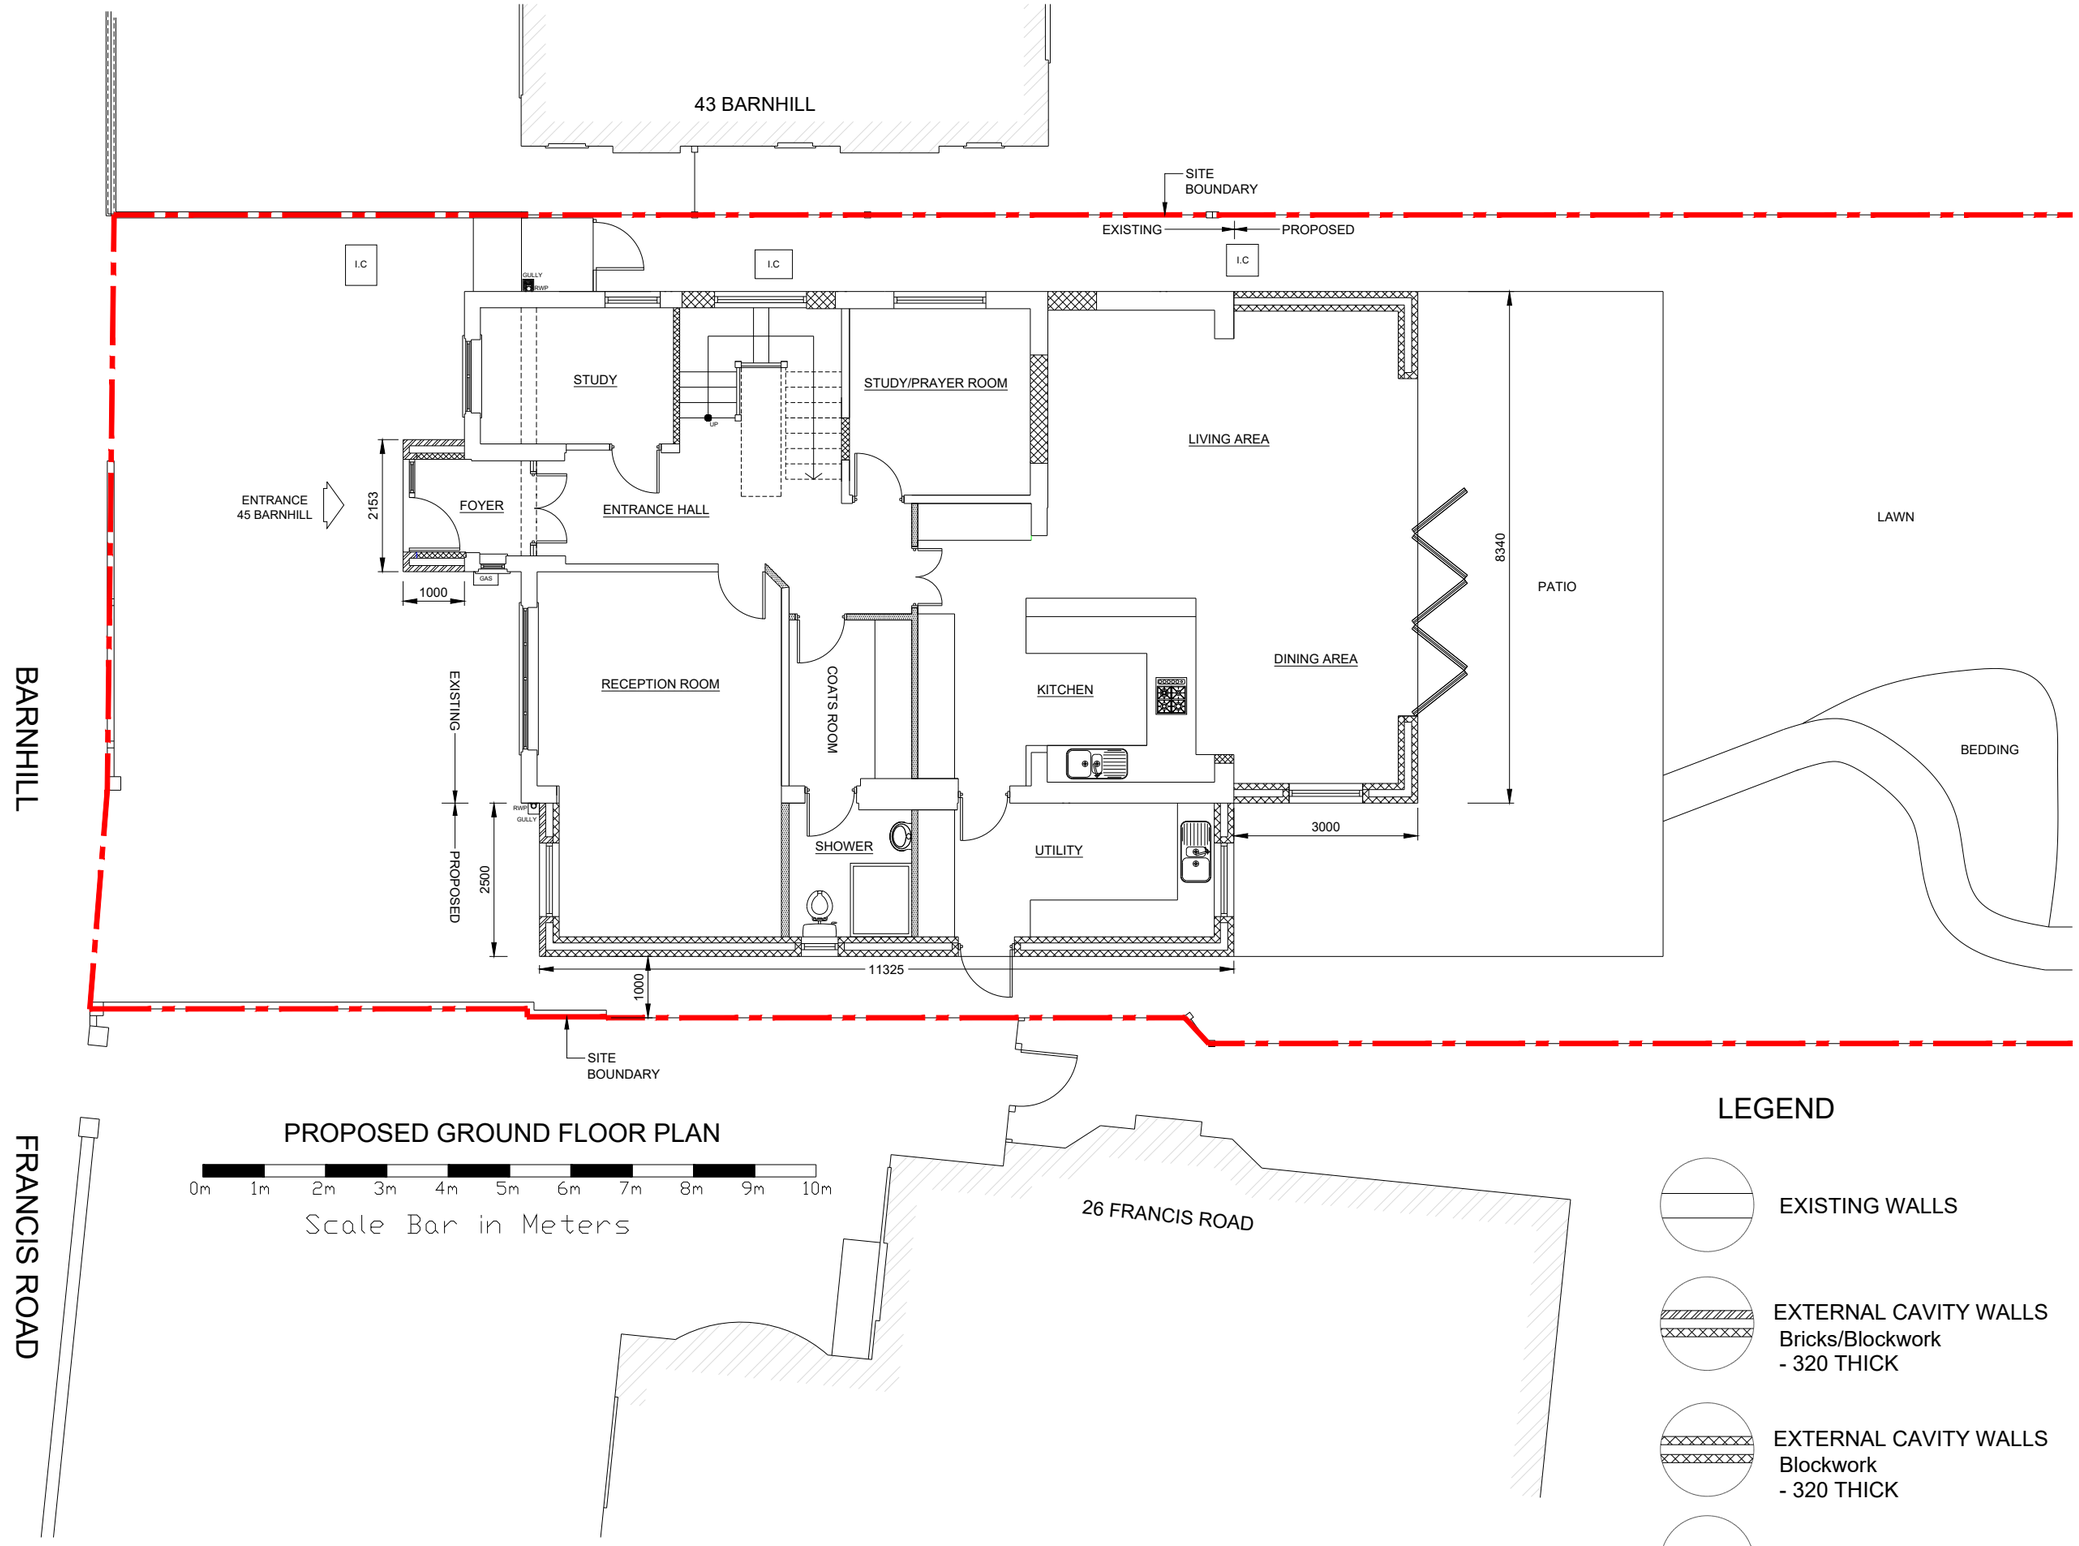

PROPOSED GROUND FLOOR PLAN

0m 1m 2m 3m 4m 5m 6m 7m 8m 9m 10m

Scale Bar in Meters

LEGEND

- EXISTING WALLS
- EXTERNAL CAVITY WALLS Bricks/Blockwork - 320 THICK
- EXTERNAL CAVITY WALLS Blockwork - 320 THICK
- INTERNAL BLOCKWORK WALLS
- INTERNAL STUDWORK WALLS

Rev	Date	By	Description	Checked	Approved

Client
Mr.Shilen Manek
45, Barnhill
Pinner
HA5 2SY

Mr. Kishore Karia
Kamee Save Ltd.
K V Karia. BSc, MICE, MIStructE
34 Arden Mhor
Pinner HA5 4HR
Tel 07801 946832

Project Title
Proposed extension & alterations at
45 Barnhill
Pinner, HA5 2SY

Drawing Status: PLANNING

Drawing Title
PROPOSED GROUND FLOOR PLAN

Drawn	Date	Checked By	
H.M.	AUG '19	KVK	07/19
Approved By	Date	Approved By	

Scale	Sheet No
1:100 @ A3	1
Drawing No / Revision	Sheet Size
KSM 04	A3