REVISION:	DATE:	NOTE:
A	SEPT. 2024	MINOR REVISIONS

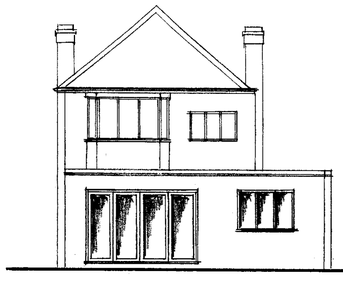

REAR VIEW

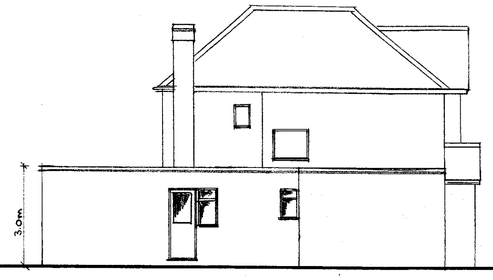

SIDE VIEW

FRONT VIEW

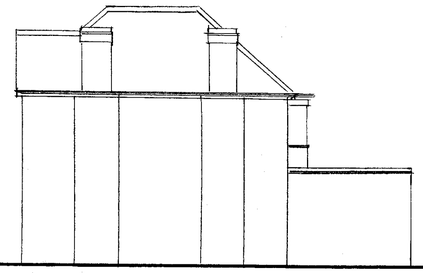

SIDE VIEW TO NO.3

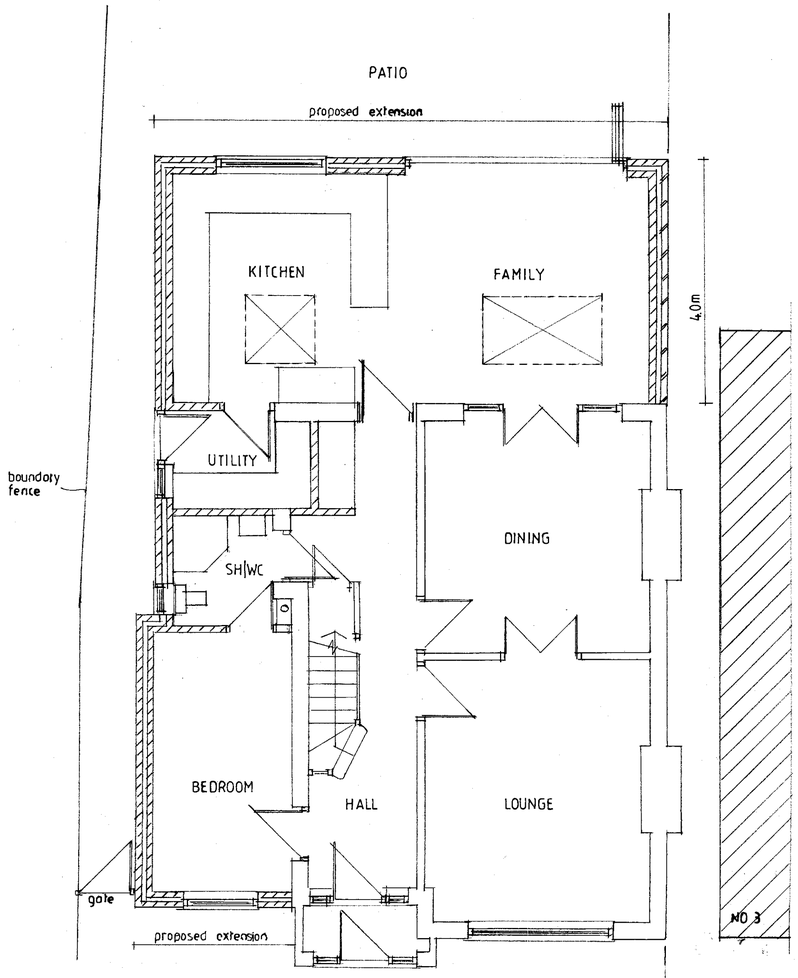

GROUND FLOOR PLAN
(new work hatched)

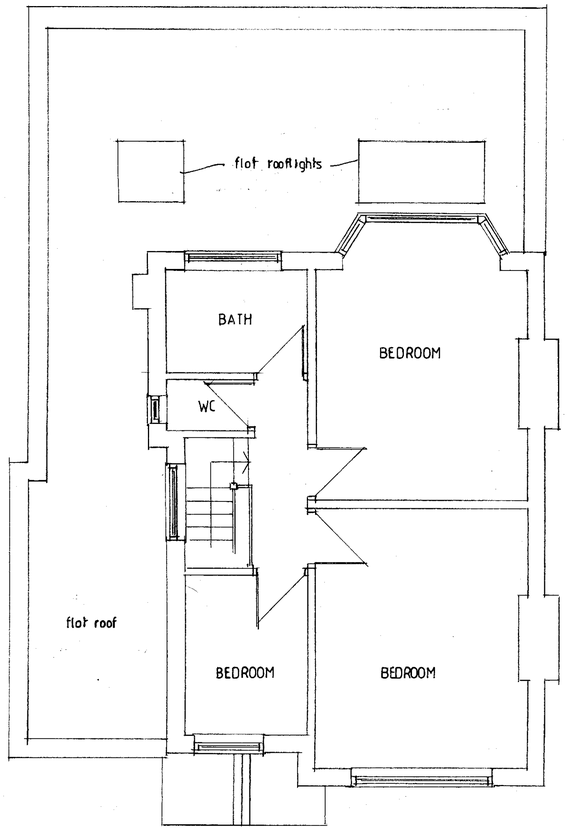

FIRST FLOOR PLAN

homeplans
Church Gardens, Church Hill, Harefield, Middlesex UB9 6DU
T: 01895 822488
E: patrick@homeplansharefield.com
W: www.homeplansharefield.com
P J McHugh RIBA
7632833

CLIENT: MR & MRS PATERSON

PROJECT: 1 HERLWYN AVENUE
RUISLIP

TITLE: DESIGN PROPOSAL EXTENSION
FLOOR PLANS & ELEVATIONS

DRG NO: 2211|2 A

DATE: MAY 2024

SCALE: 1:50 | 1:100 AT A1

DRAWN:

©COPYRIGHT
THIS DRAWING IS THE PROPERTY OF HOME PLANS LIMITED
DO NOT SCALE FROM THIS DRAWING
ALL DIMENSIONS TO BE CHECKED ON SITE