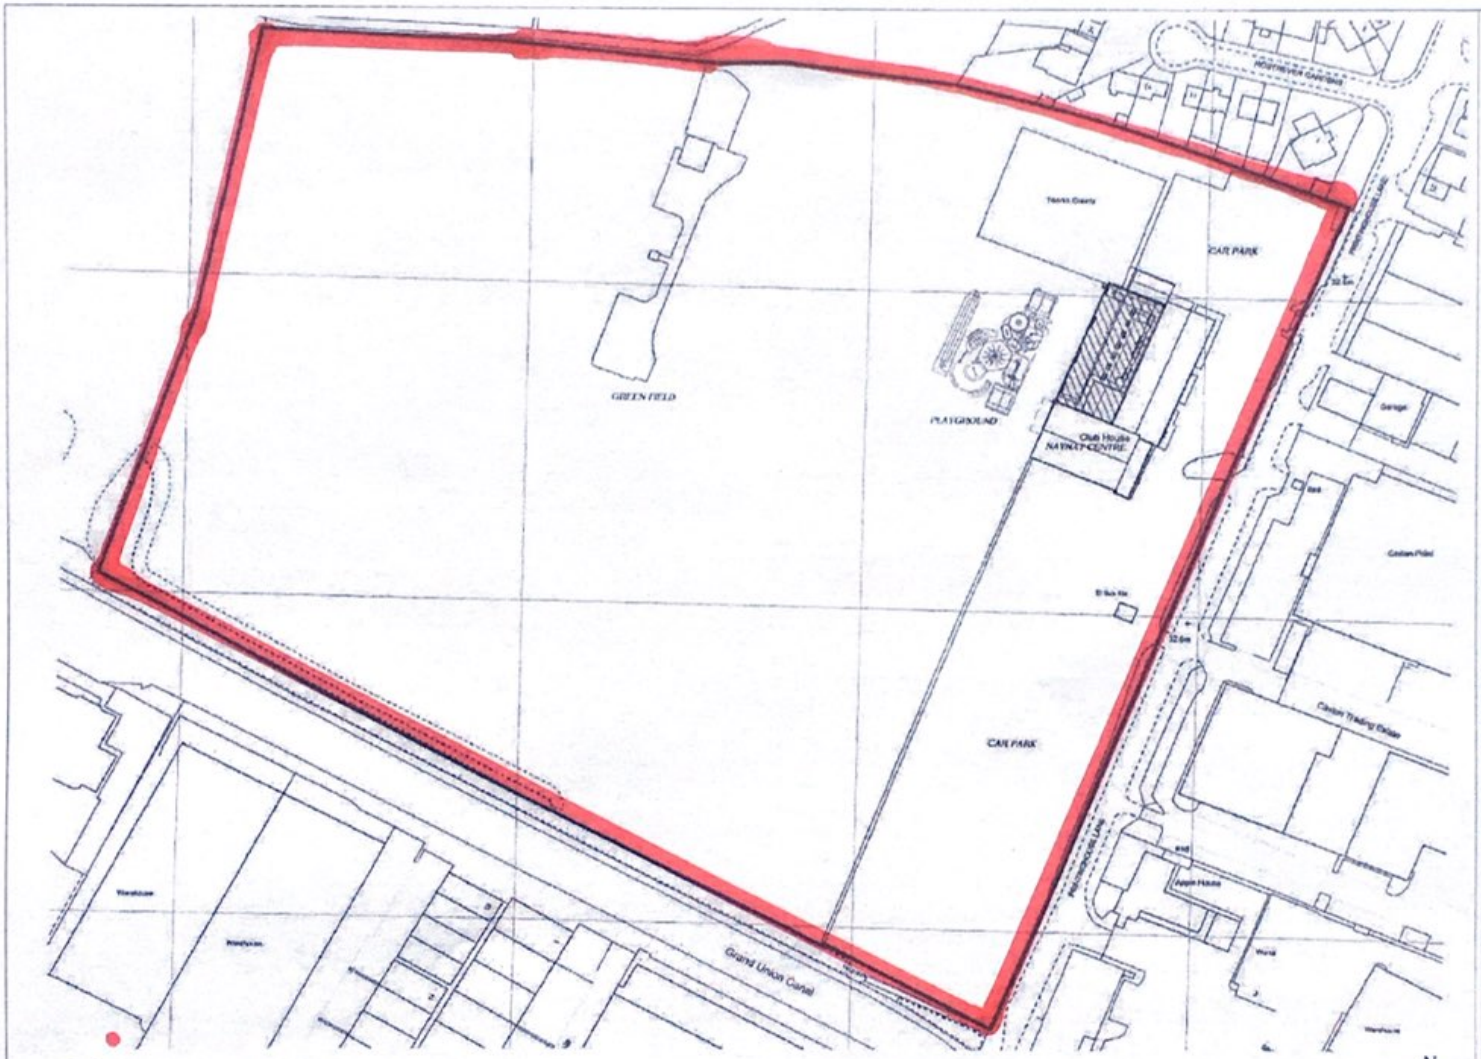


1 Location Plan – Proposed
SCALE: 1 : 1250

MAP KEY

Boundary line of the property

Planning Application Site Boundaries

REV	DESCRIPTION	DATE
A	Map updated	12.07.2019

CODE

STATUS PLANNING

DO NOT SCALE. ALL DIMENSIONS TO BE CHECKED ON SITE. ERRORS AND OMISSIONS TO BE REPORTED TO THE ARCHITECT. NOT FOR CONSTRUCTION.

FLOYD SLASKI ARCHITECTS

PROJECT
Navnat Centre

DRAWING TITLE
Location Plan - Proposed


CLIENT
Navnat Vanik Association

DRAWN BY	CHECKED BY	DATE
MG	IU	26-06-2019

SCALE (@ A3)	PROJECT NUMBER
1:1250	5321

DRAWING NUMBER
5321-FSA-ZZ-ZZ-DR-A-PL11

REV A

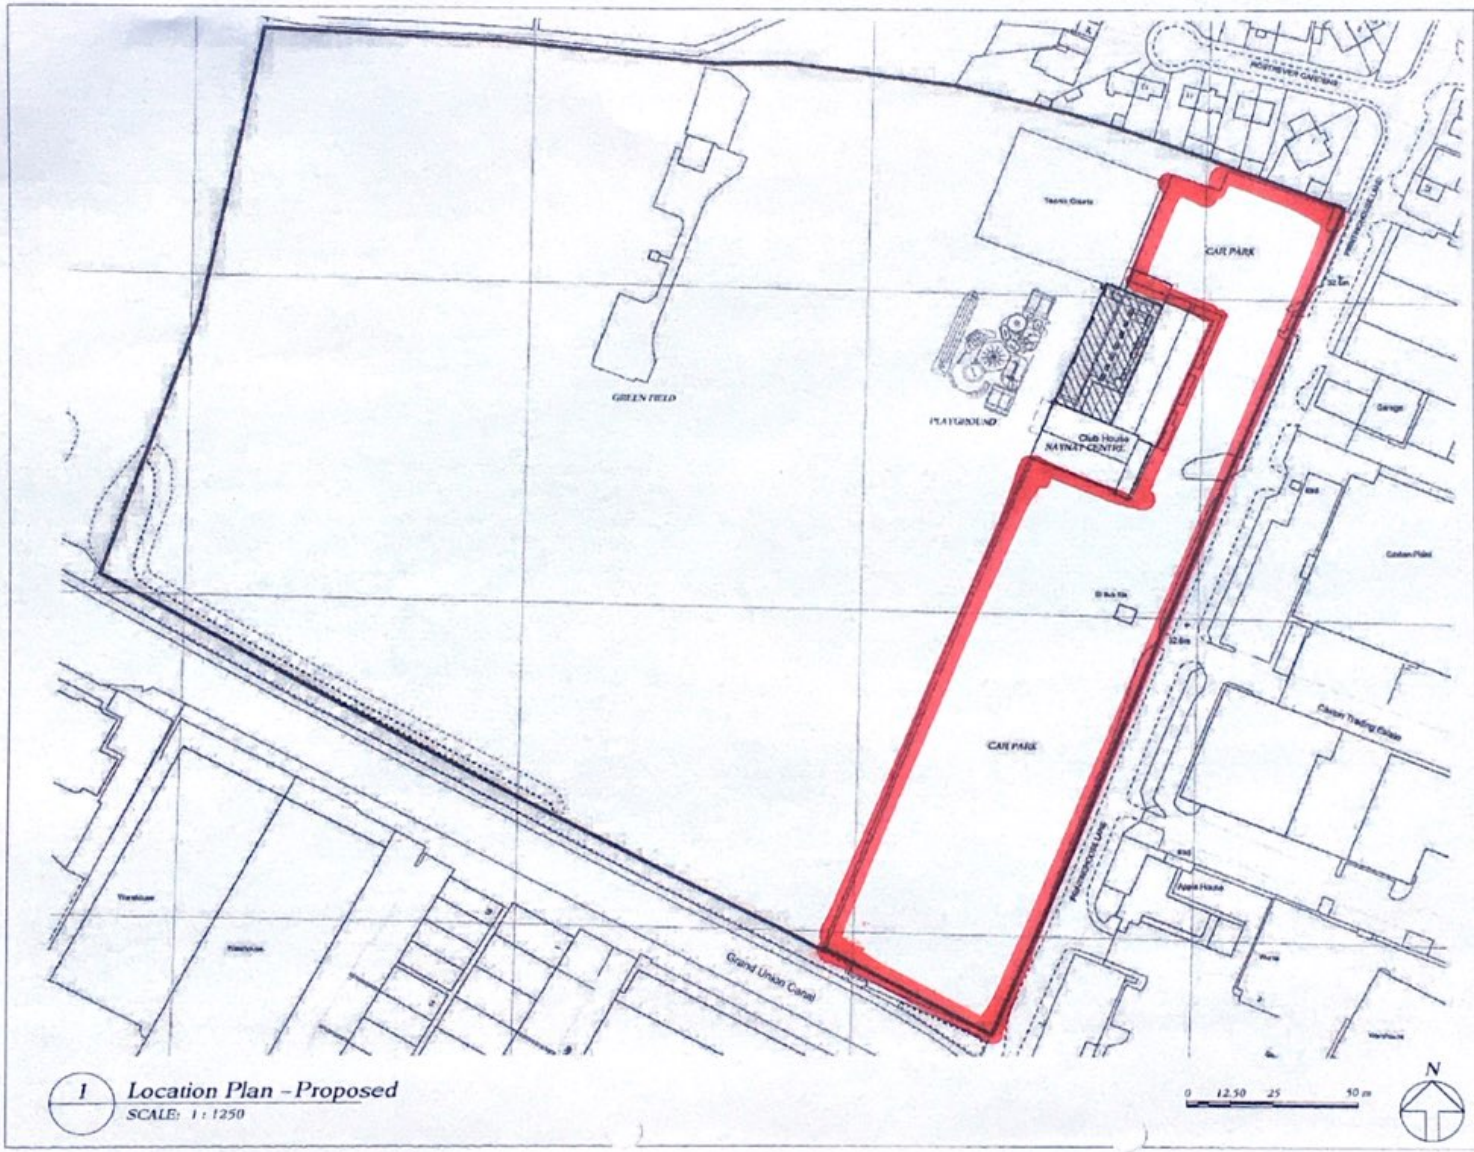

1 *Location Plan – Proposed*
SCALE: 1 : 1250

MAP KEY
Boundary line of the property
Planning Application Site Boundaries

REV	DESCRIPTION	DATE
A	Map updated	12.07.2019

CODE

STATUS PLANNING

DO NOT SCALE. ALL DIMENSIONS TO BE CHECKED ON SITE. ERRORS AND OMISSIONS TO BE REPORTED TO THE ARCHITECT. NOT FOR CONSTRUCTION.

FLOYD SLASKI ARCHITECTS

PROJECT
Navnat Centre

DRAWING TITLE
Location Plan – Proposed

CLIENT
Navnat Vanik Association

DRAWN BY	CHECKED BY	DATE
MG	IU	26-06-2019

SCALE @ A3	PROJECT NUMBER
1:1250	5321

DRAWING NUMBER
5321-FSA-22-ZZ-DR-A-PL11

REV A