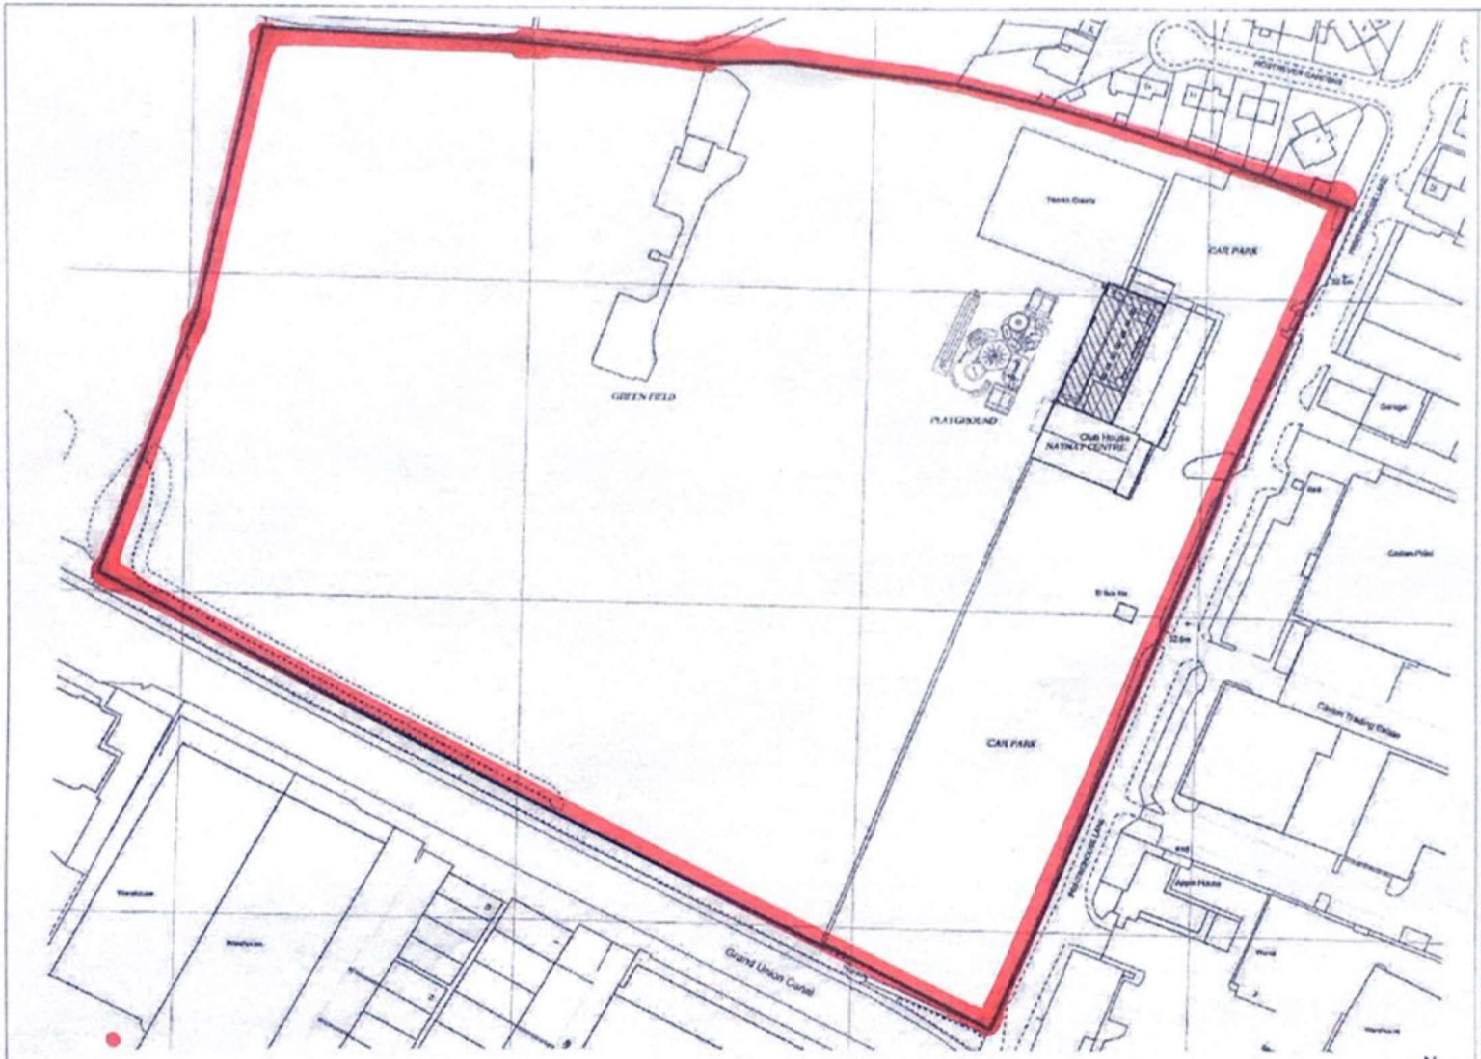


1 Location Plan – Proposed
SCALE: 1:1250

REV	DESCRIPTION	DATE
A	Map updated	12.07.2019

CODE

STATUS PLANNING

DO NOT SCALE. ALL DIMENSIONS TO BE CHECKED ON SITE. FINISHES AND SPECIFICATION TO BE DEFINED BY THE ARCHITECT. NOT FOR CONSTRUCTION.

FLOYD SLASKI ARCHITECTS

PROJECT
Nevner Centre

DRAWING TITLE
Location Plan – Proposed

CLIENT
Nevner Vasa Association

DRAWN BY	CHECKED BY	DATE
MG	IU	25-06-2019

SCALE @ A3	PROJECT NUMBER
1:1250	5321

DRAWING NUMBER
5321-FSA-ZZ-ZZ-DR-A-PL11

REV A