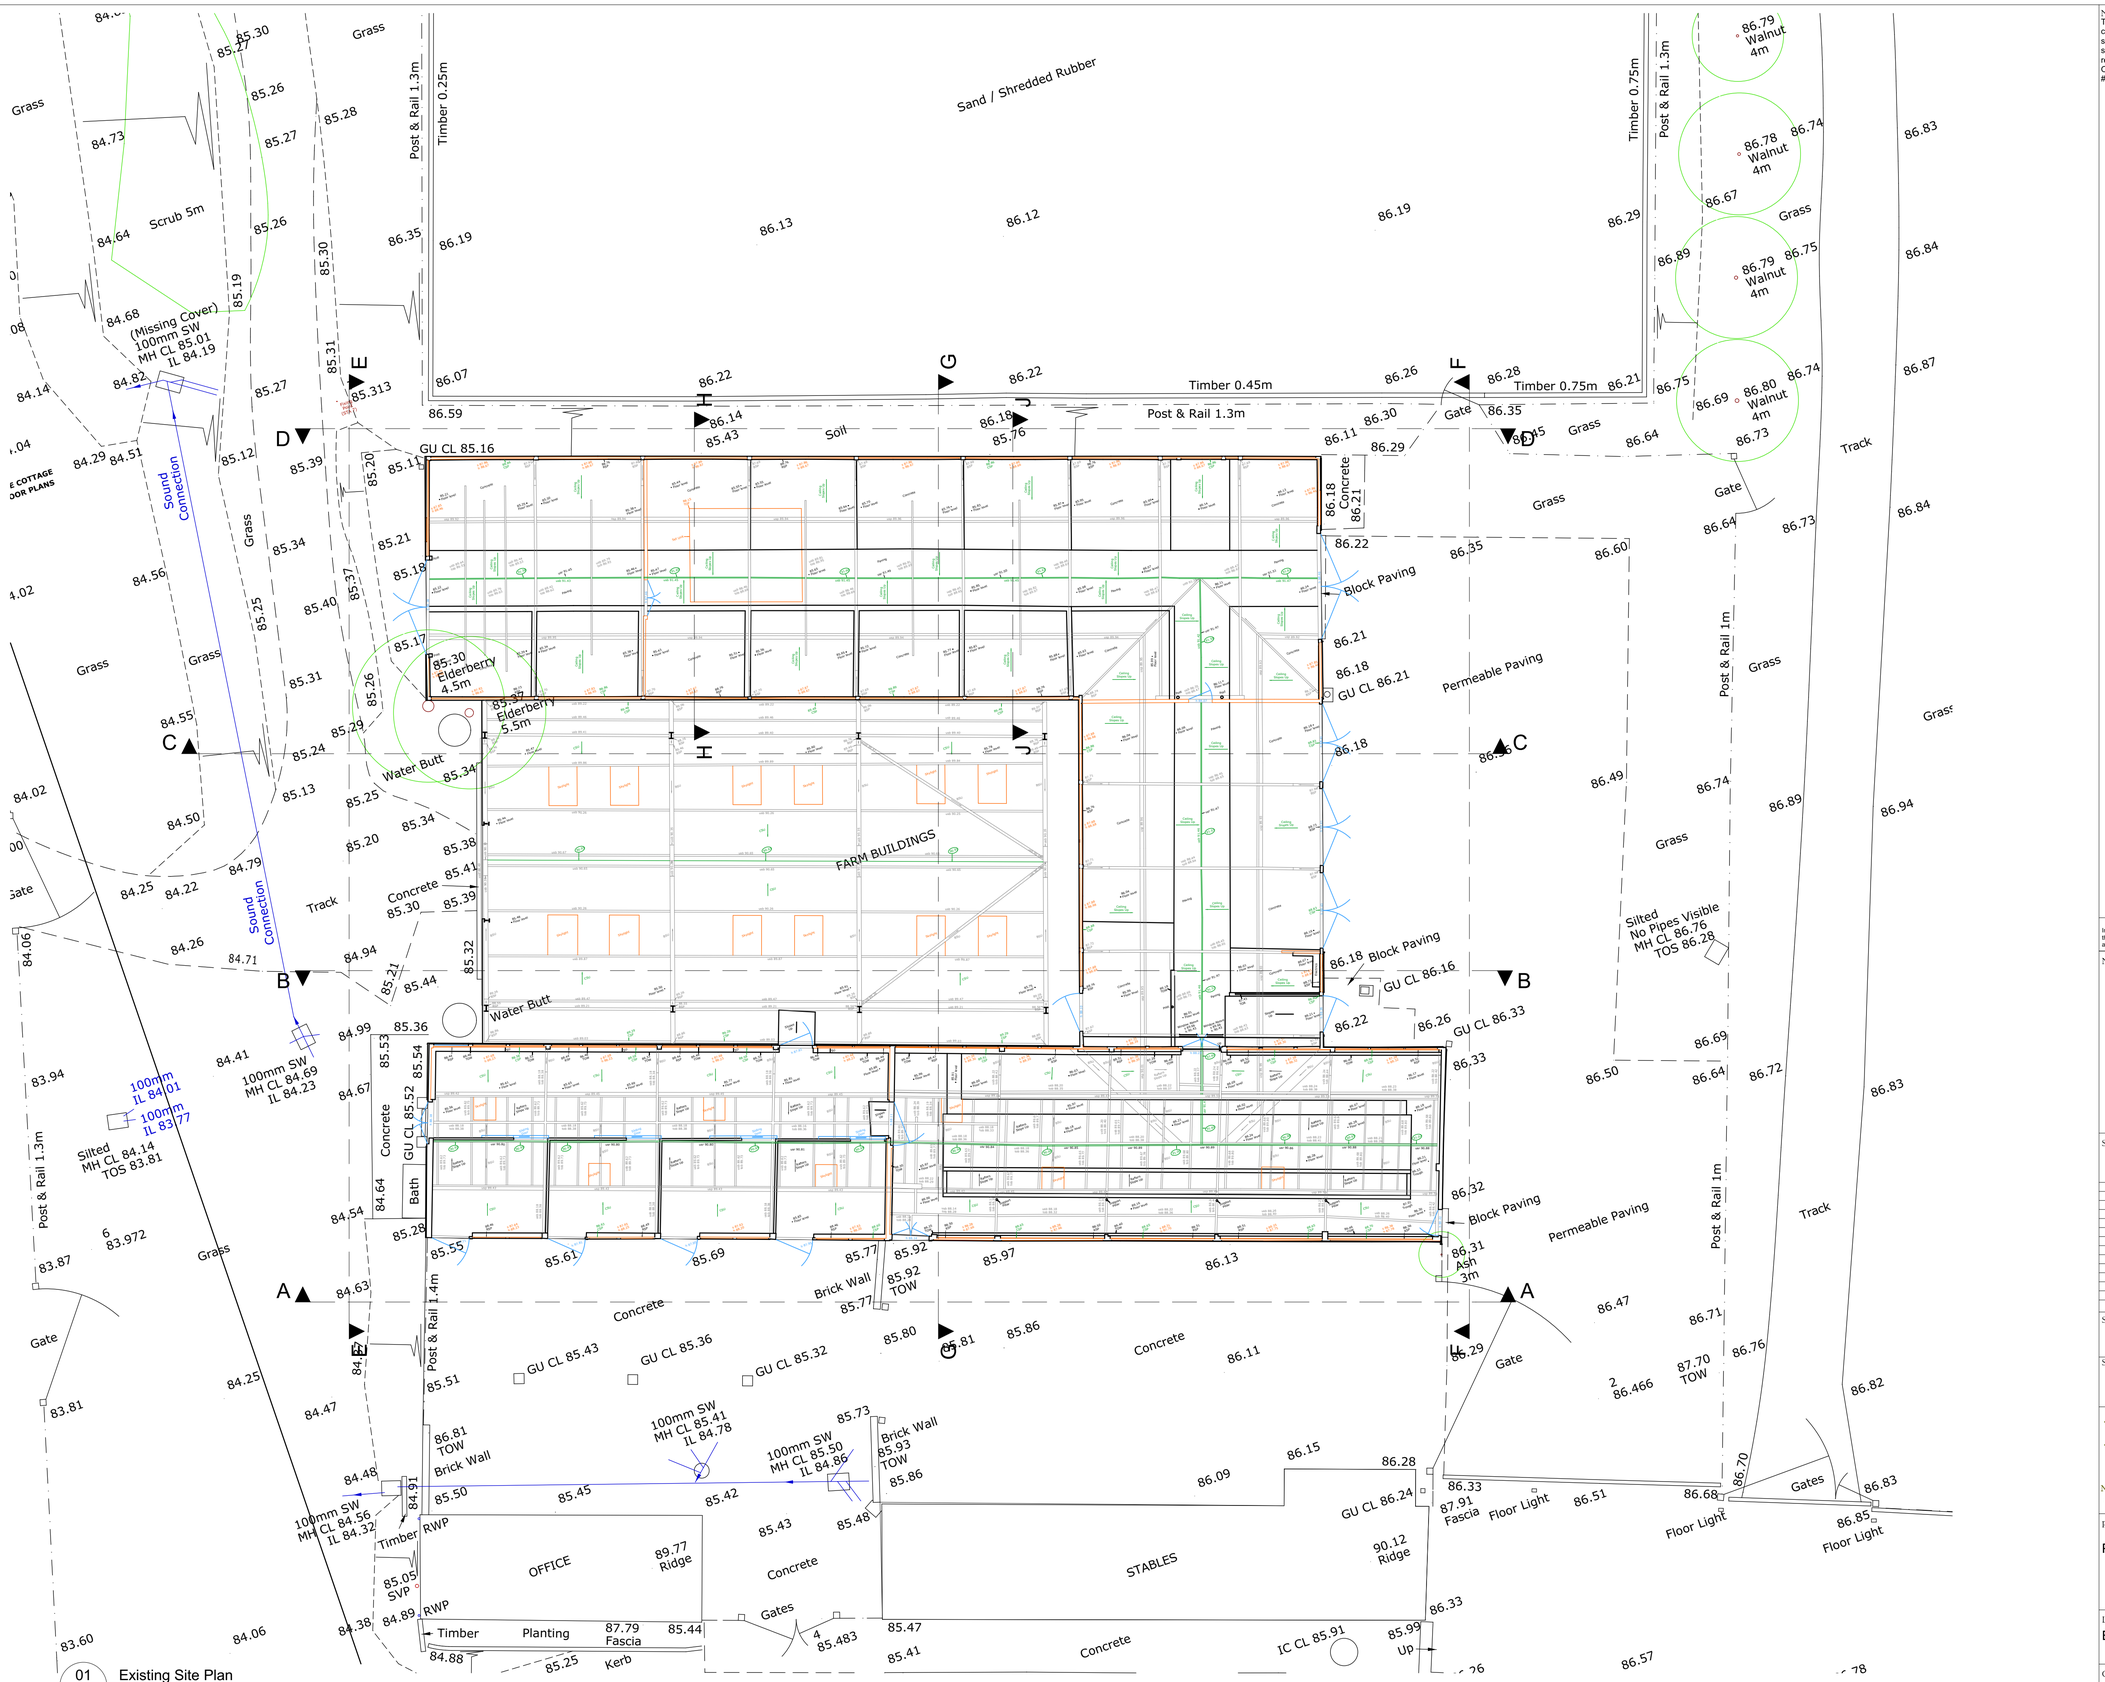


01 Existing Site Plan
1:100

Notes

This document and its design content is copyright ©. It shall be read in conjunction with all other associated project information including models, specifications, schedules and related consultants documents. Do not scale from documents. All dimensions to be checked on site. Immediately report any discrepancies, errors or omissions on this document to the Originator. If in doubt ASK.
####

In addition to the hazard/risks normally associated with the types of work proposed, it is assumed that all works on this drawing will be carried out by a competent contractor working, where appropriate, to an appropriate method statement.

North Point

Scale Bar

| Rev | Reason | Date |
|---|---|---|

Scales @ A1: 1:100

Project No.: 228

Status: PLANNING

Purpose of Issue

PFG DESIGN
ARCHITECTS + DESIGNERS
Nickron House, Bury Lane, Rickmansworth, Herts. WD3 1DS
01923 712151 info@pfgdesign.co.uk www.pfgdesign.co.uk

Project Name: Primrose Barns, Harefield

Layout Title: Existing Site Survey

Client: SDH Limited

Drawing Number: 2022/228/101