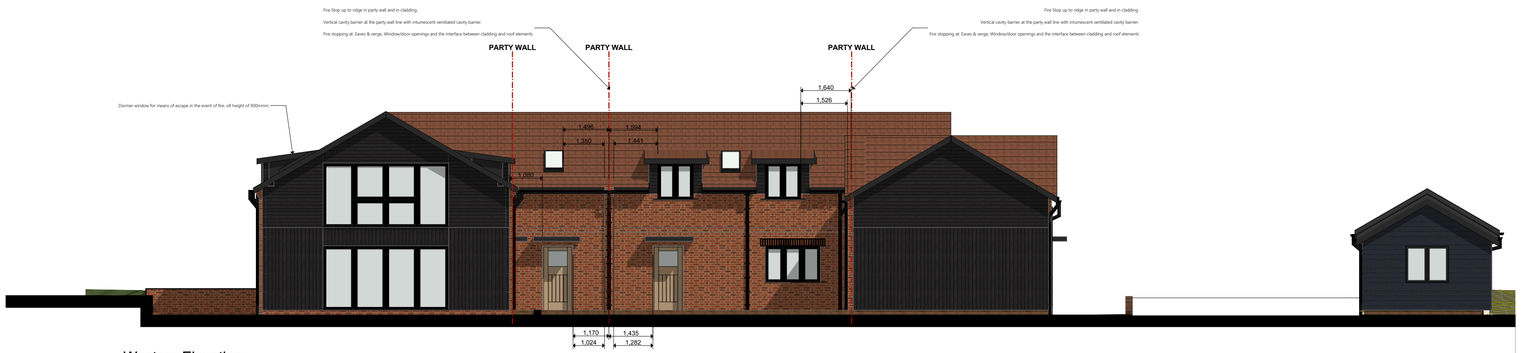

Western Elevation

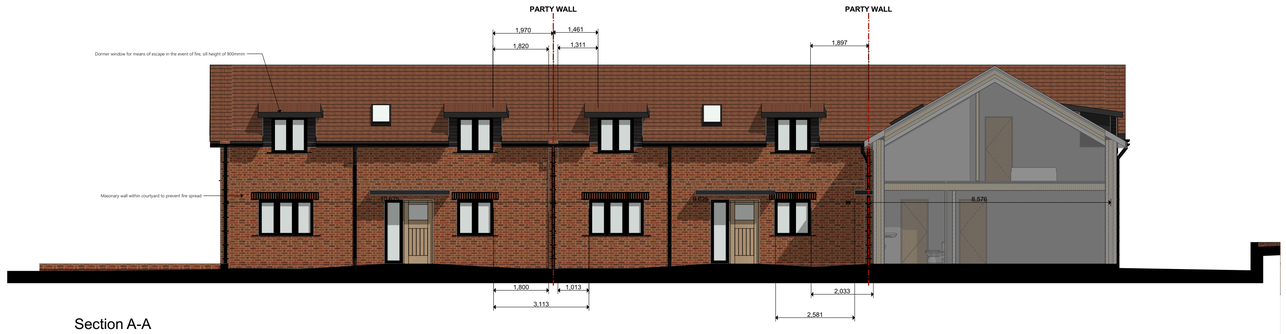

Section A-A

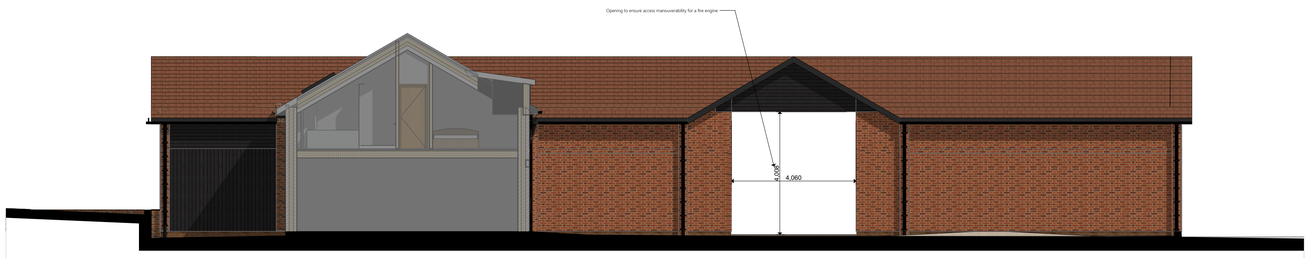

Section B-B

01 Proposed Elevations
1:100

metres (m) 0 5 10 15

1:100 @ A1

General notes
This document and its design content is copyright ©. It shall be read in conjunction with all other associated project information including models, specifications, schedules and related consultants documents. Do not scale from documents. All dimensions to be checked on site. Immediately report any discrepancies, errors or omissions on this document to the Originator. If in doubt ASK.

Key plan North

North

Scale Bar

Rev	Reason	Date

Scales @ A1: 1:100

Project No.: 326

Status

Purpose of Issue: PLANNING

PFG Design.
ARCHITECTS + DESIGNERS
www.pfgdesign.co.uk info@pfgdesign.co.uk
RIBA Architects Registration Board

Project Name
Weybeards Barns, Hill End Road, Harefield

Layout Title
Proposed Elevations 02

Client
SHD Limited

Drawing Number
2025/326/101