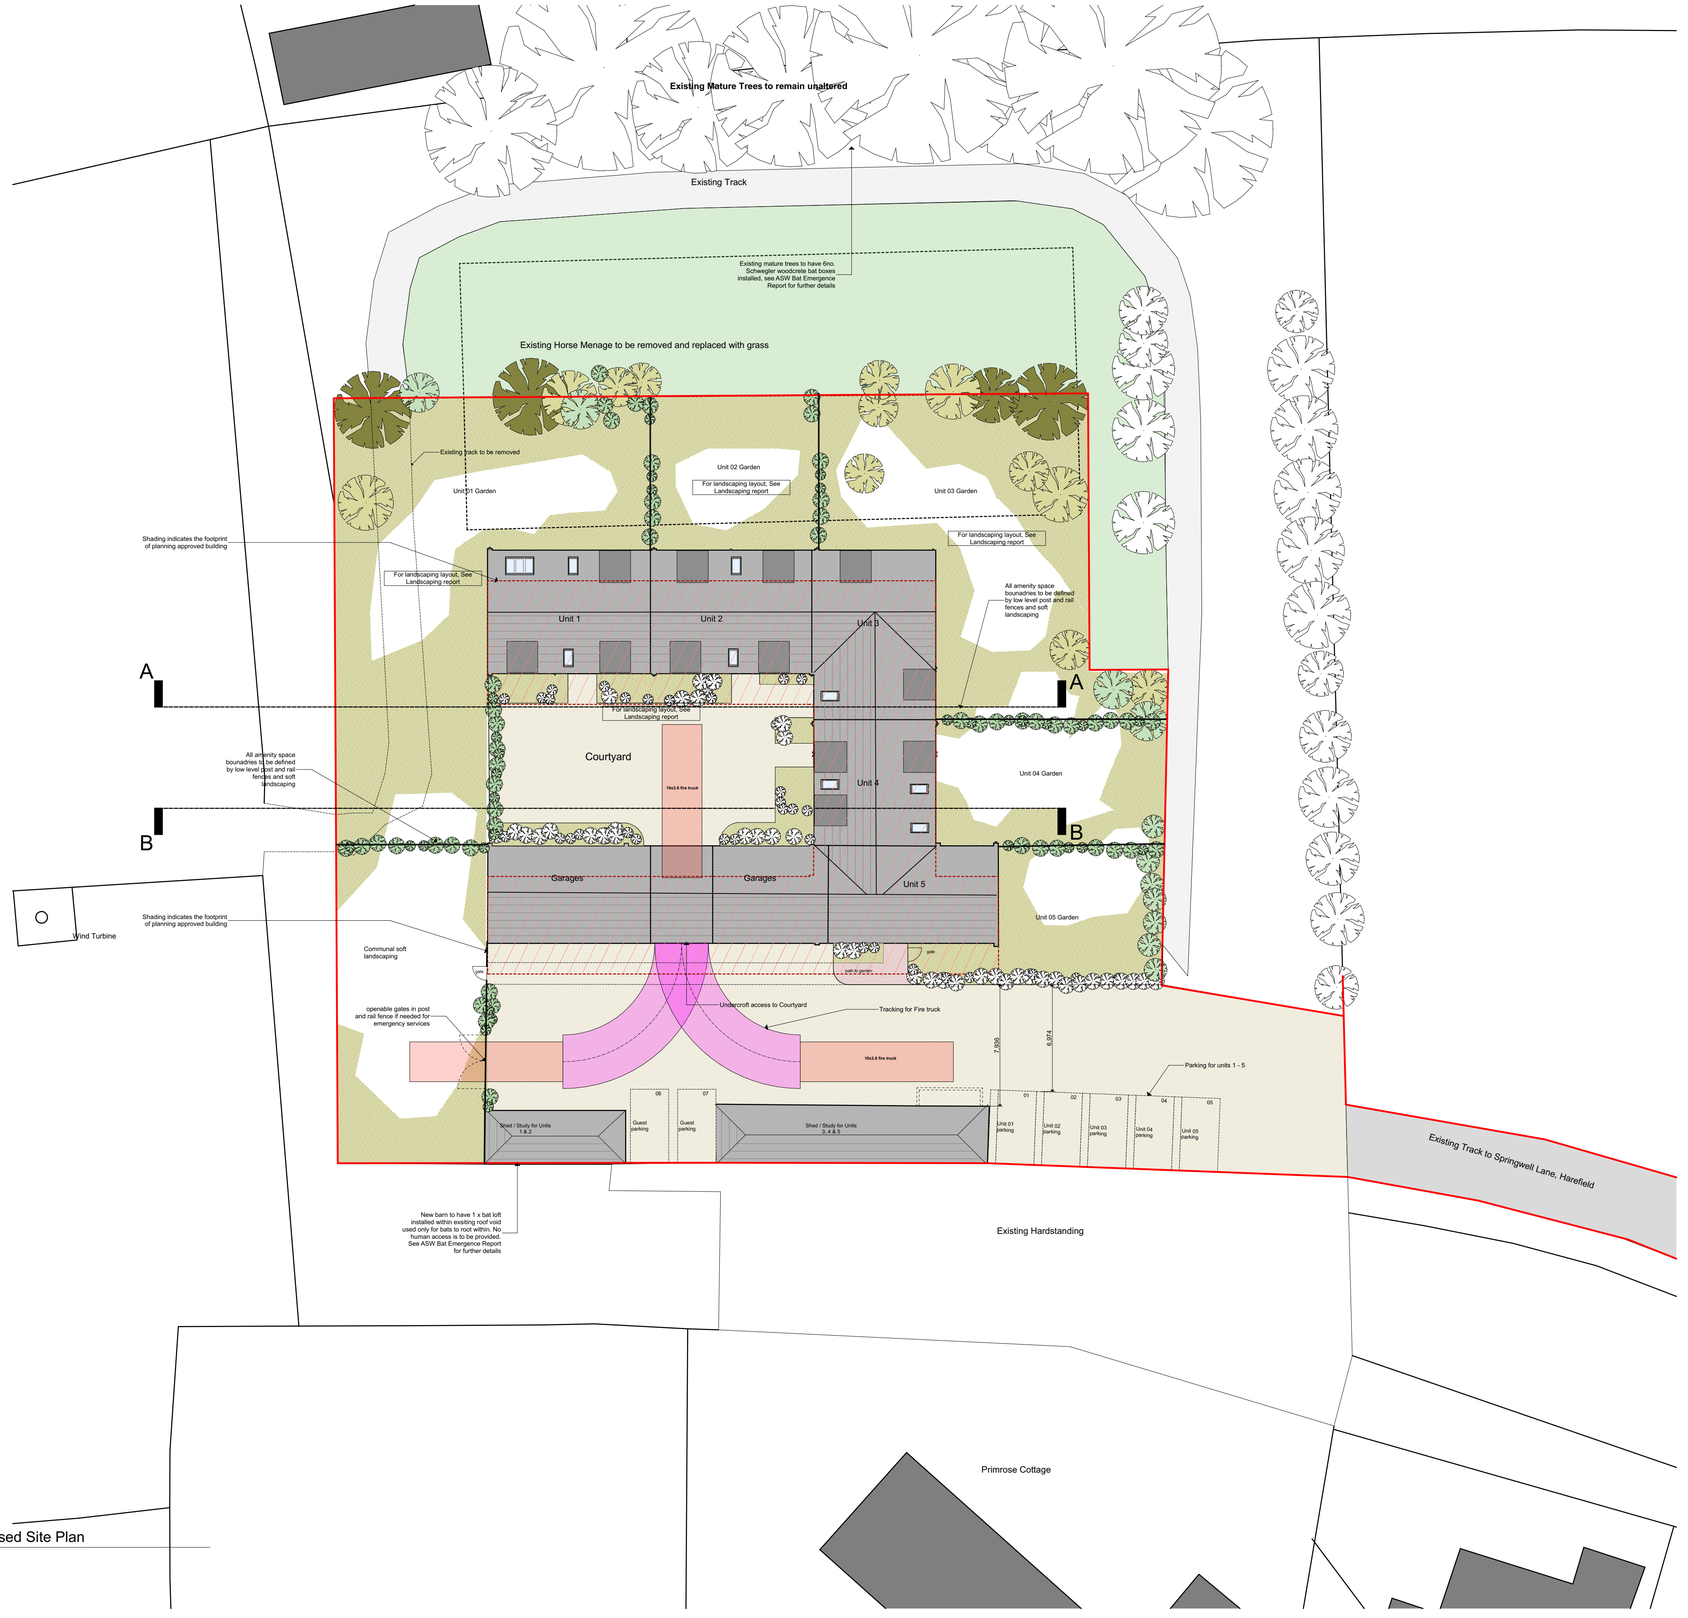

01 Proposed Site Plan
1:100

metres (m) 0 5 10 15 20
1:200 @ A1

General notes
This document and its design content is copyright ©. It shall be read in conjunction with all other associated project information including models, specifications, schedules and related consultants documents. Do not scale from documents. All dimensions to be checked on site. Immediately report any discrepancies, errors or omissions on this document to the Originator. If in doubt ASK.

Key plan North

North

Scale Bar

Rev	Reason	Date

Scales @ A1: 1:200
Project No.: 326

Status: PLANNING
Purpose of Issue

PFG Design.
ARCHITECTS + DESIGNERS
www.pfgdesign.co.uk info@pfgdesign.co.uk
RIBA arb Architects Registration Board

Project Name: Weybeards Barns, Hill End Road, Harefield

Layout Title: Site Layout

Client: SHD Limited

Drawing Number: 2025/326/104