
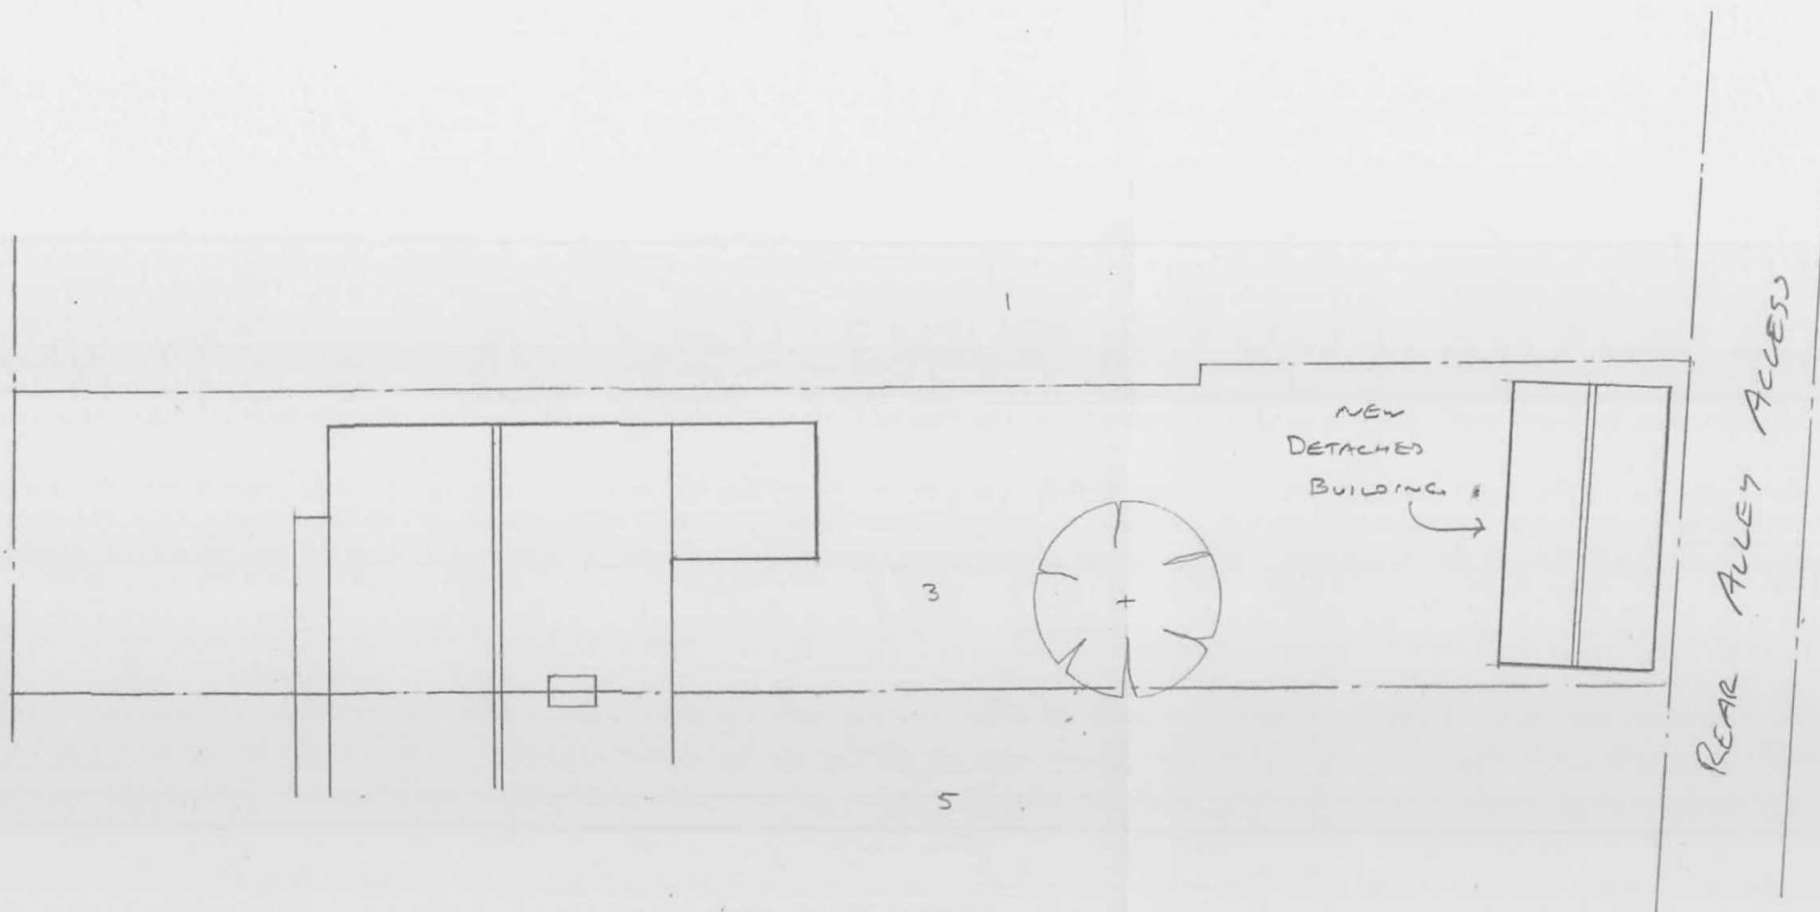


SCALE 1:200

DO NOT USE THIS SCALE

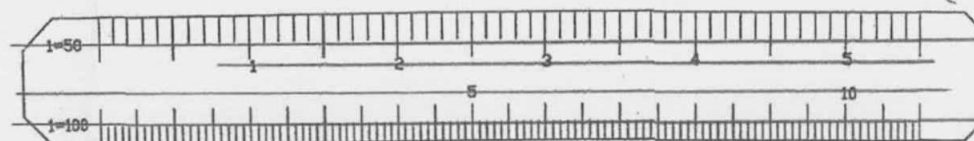

Rev:	Date:	Details:
------	-------	----------

Drawing Status:
FOR PLANNING APPROVAL

© This drawing is the property and copyright of H Plans Ltd. and shall not, without written consent, be copied, reproduced or communicated to a third party.

H Plans Limited

Telephone Number: 07887 - 606742

E-Mail Address: hplansltd@hotmail.co.uk

65 Warden Avenue, Rayners Lane, Harrow, Middlesex, HA2 9LL

Project:
3 VINLAKE AVENUE
ICKENHAM

Client:
MR. NEIL CONWELL

Drawing Title:
DETACHED GYM/STORE
WORKSHOP
BLOCK PLAN

Scale: 1:200	Date: 11.7.15
-----------------	------------------

Drawing No:
19/0514/02

Rev: