

NOTE:
This is an outline survey of the property.
Any works to the historic fabric will
require further detailed survey work to
be undertaken.



FRONT ELEVATION
1:100 at A1



SIDE ELEVATION
1:100 at A1




REAR ELEVATION
1:100 at A1




SIDE ELEVATION
1:100 at A1

MAIN HOUSE

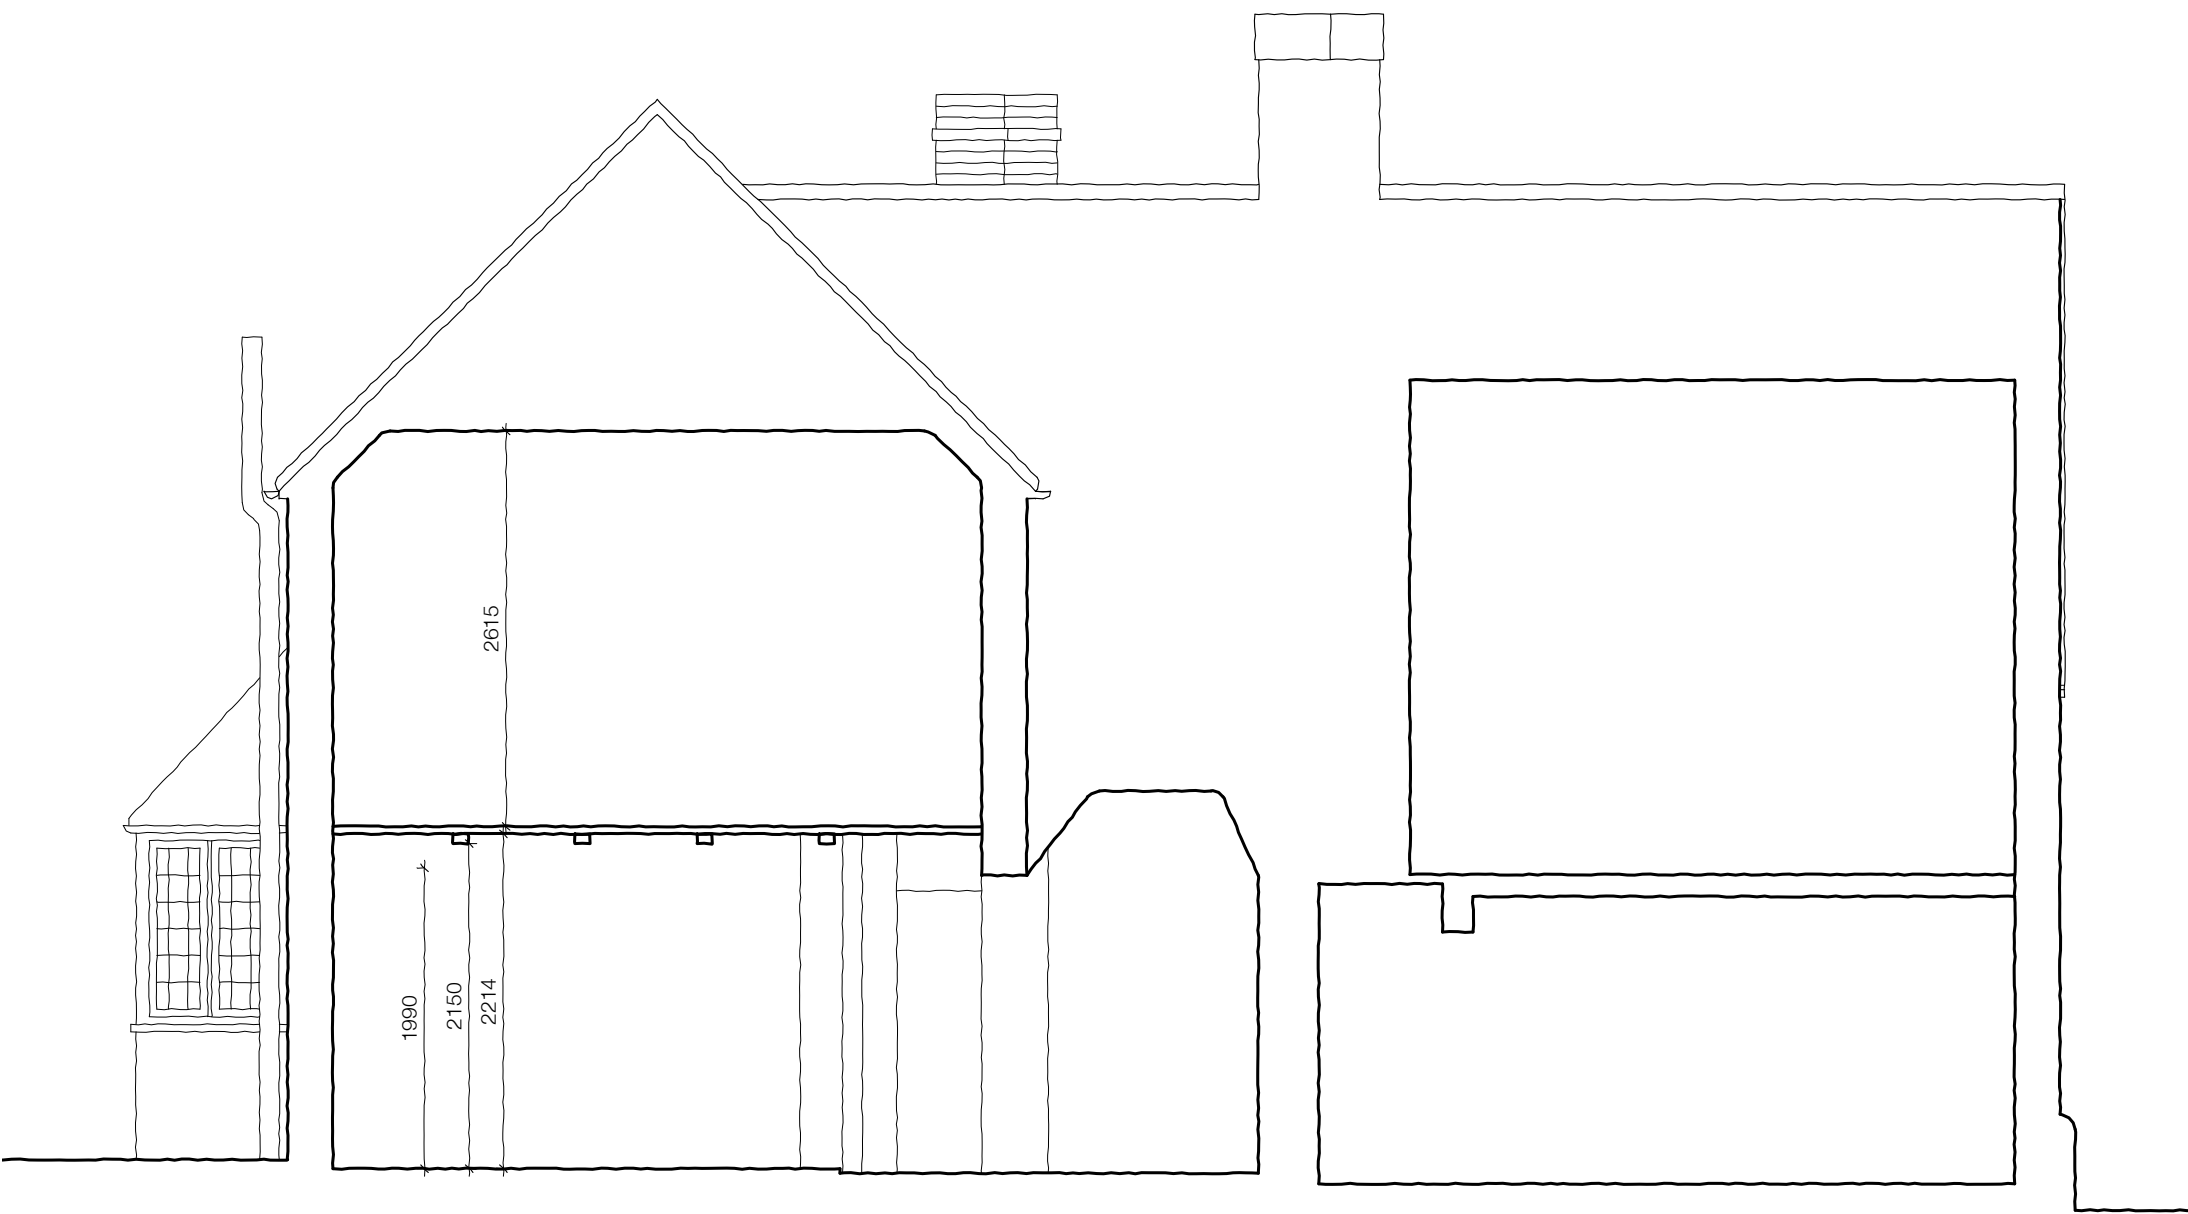


SECTION A-A
1:50 at A1

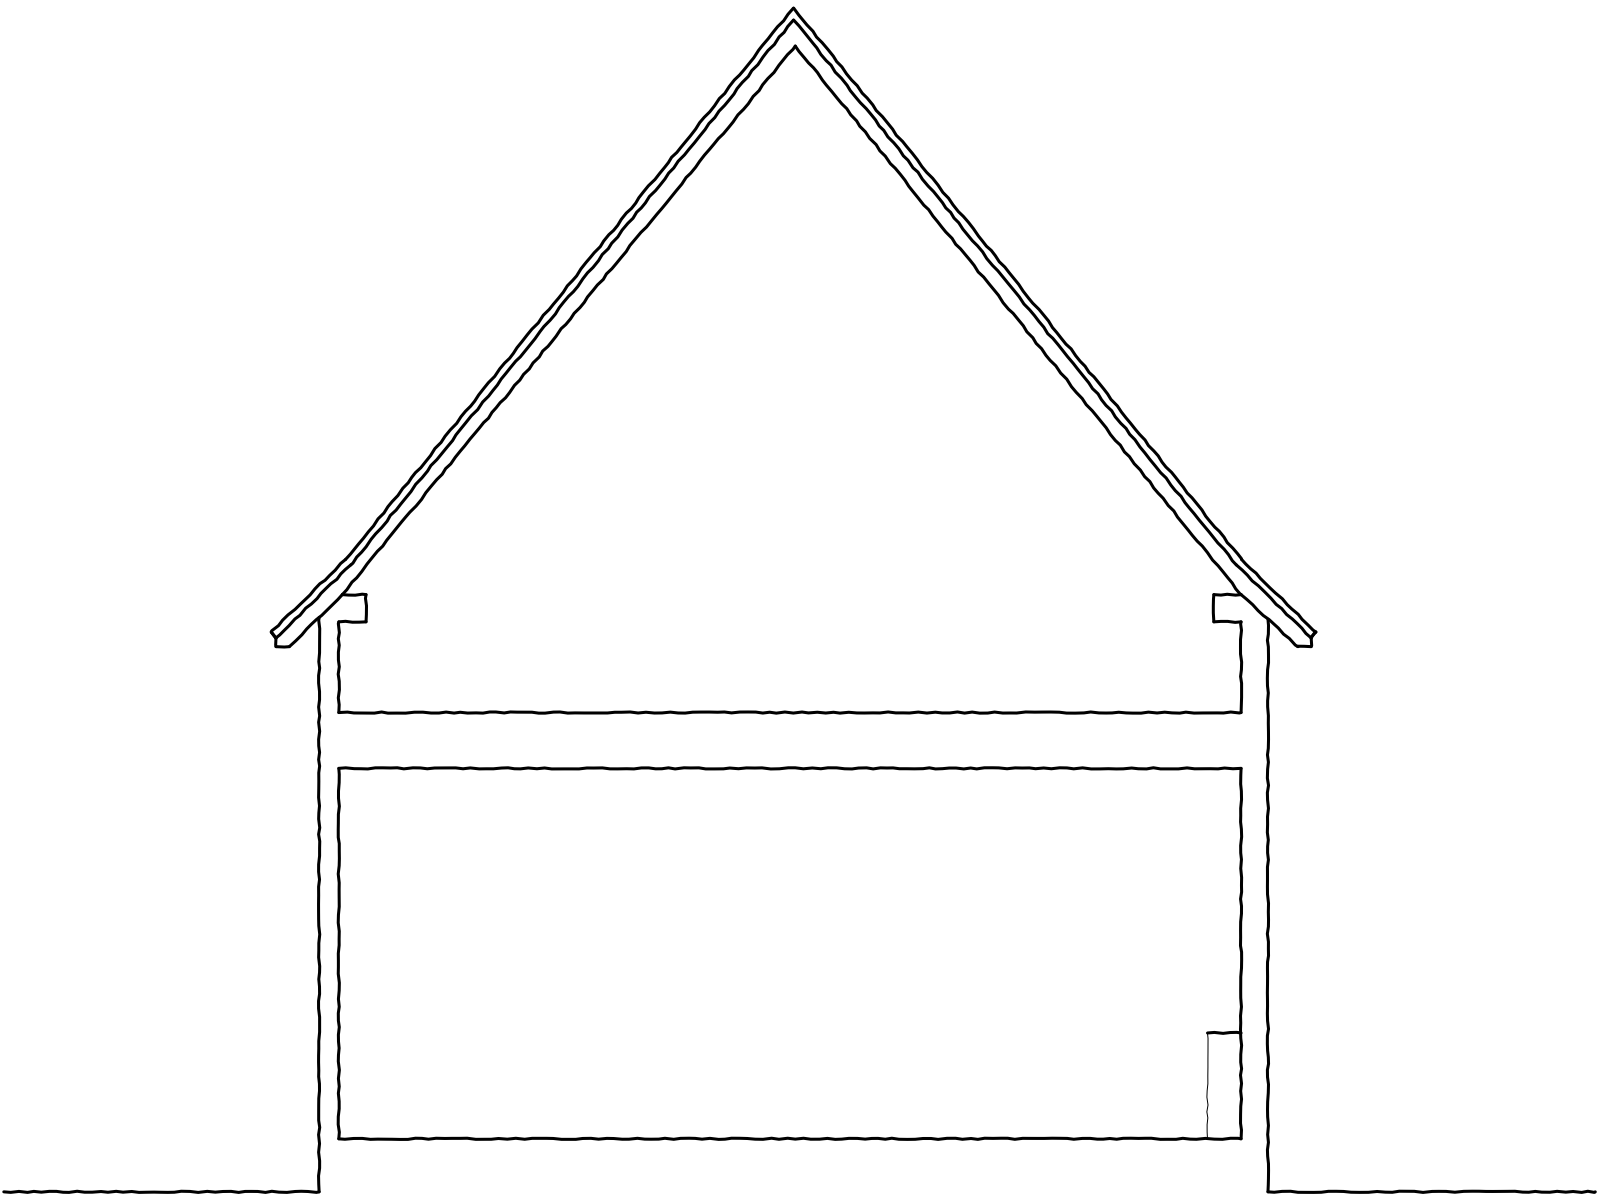

SECTION B-B
1:50 at A1

PLANNING

Rev B Omission of Single Storey Side Lean To 13.05.19

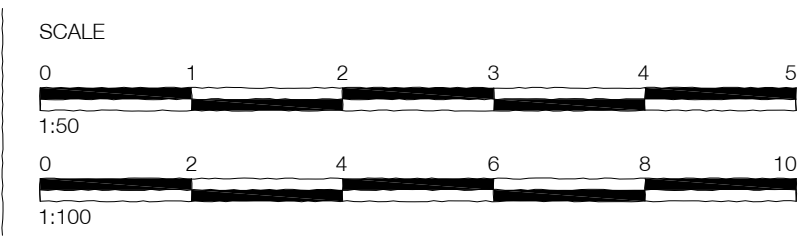

KEY PLAN

REVISIONS

SITE	Old Clack Farm, Tile Kiln Lane, Harefield		
DRAWING	House Elevations and Sections as Existing		
NUMBER	13/36/33B	REVISION	March 2015
SCALE	1:100, 1:50	PAPER	A1



DANKS BADNELL
CHARTERED ARCHITECTS

Kings Stables 3-4 Osborne Meads Windsor Berkshire SL4 1BE
www.danksbadnell.co.uk • enquiry@danksbadnell.co.uk • 01753 859880