

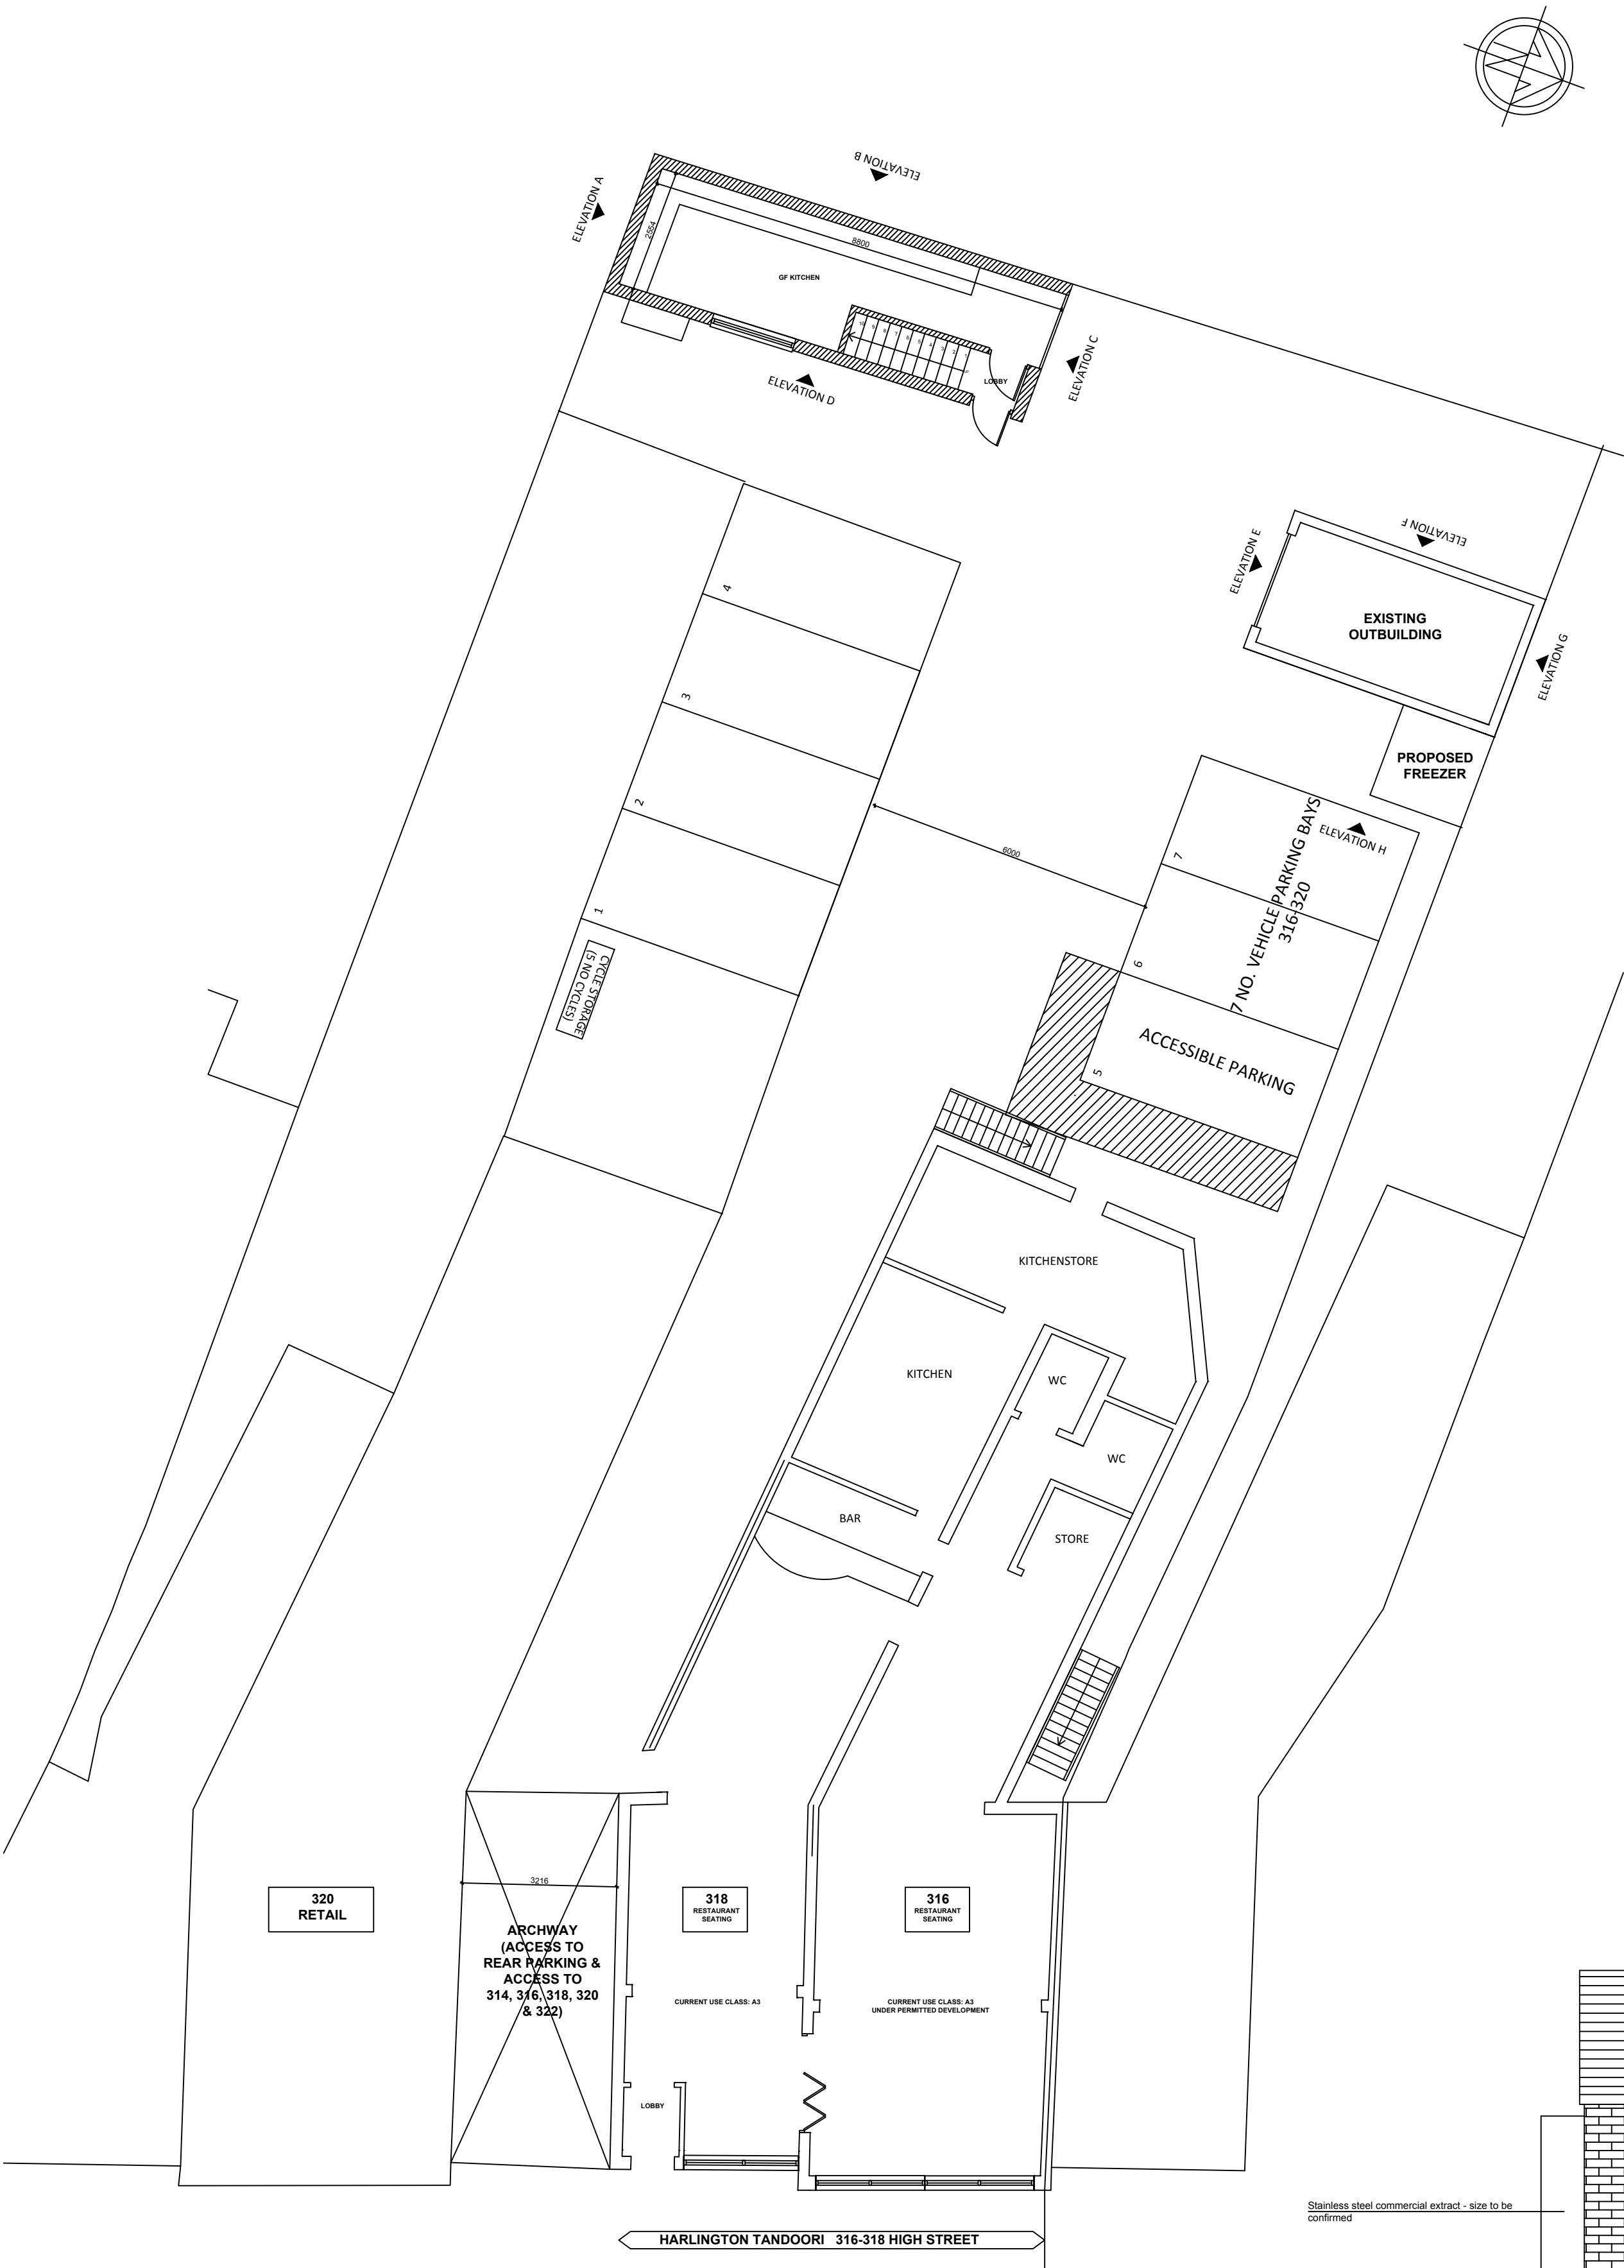


PROPOSED GROUND FLOOR LAYOUT

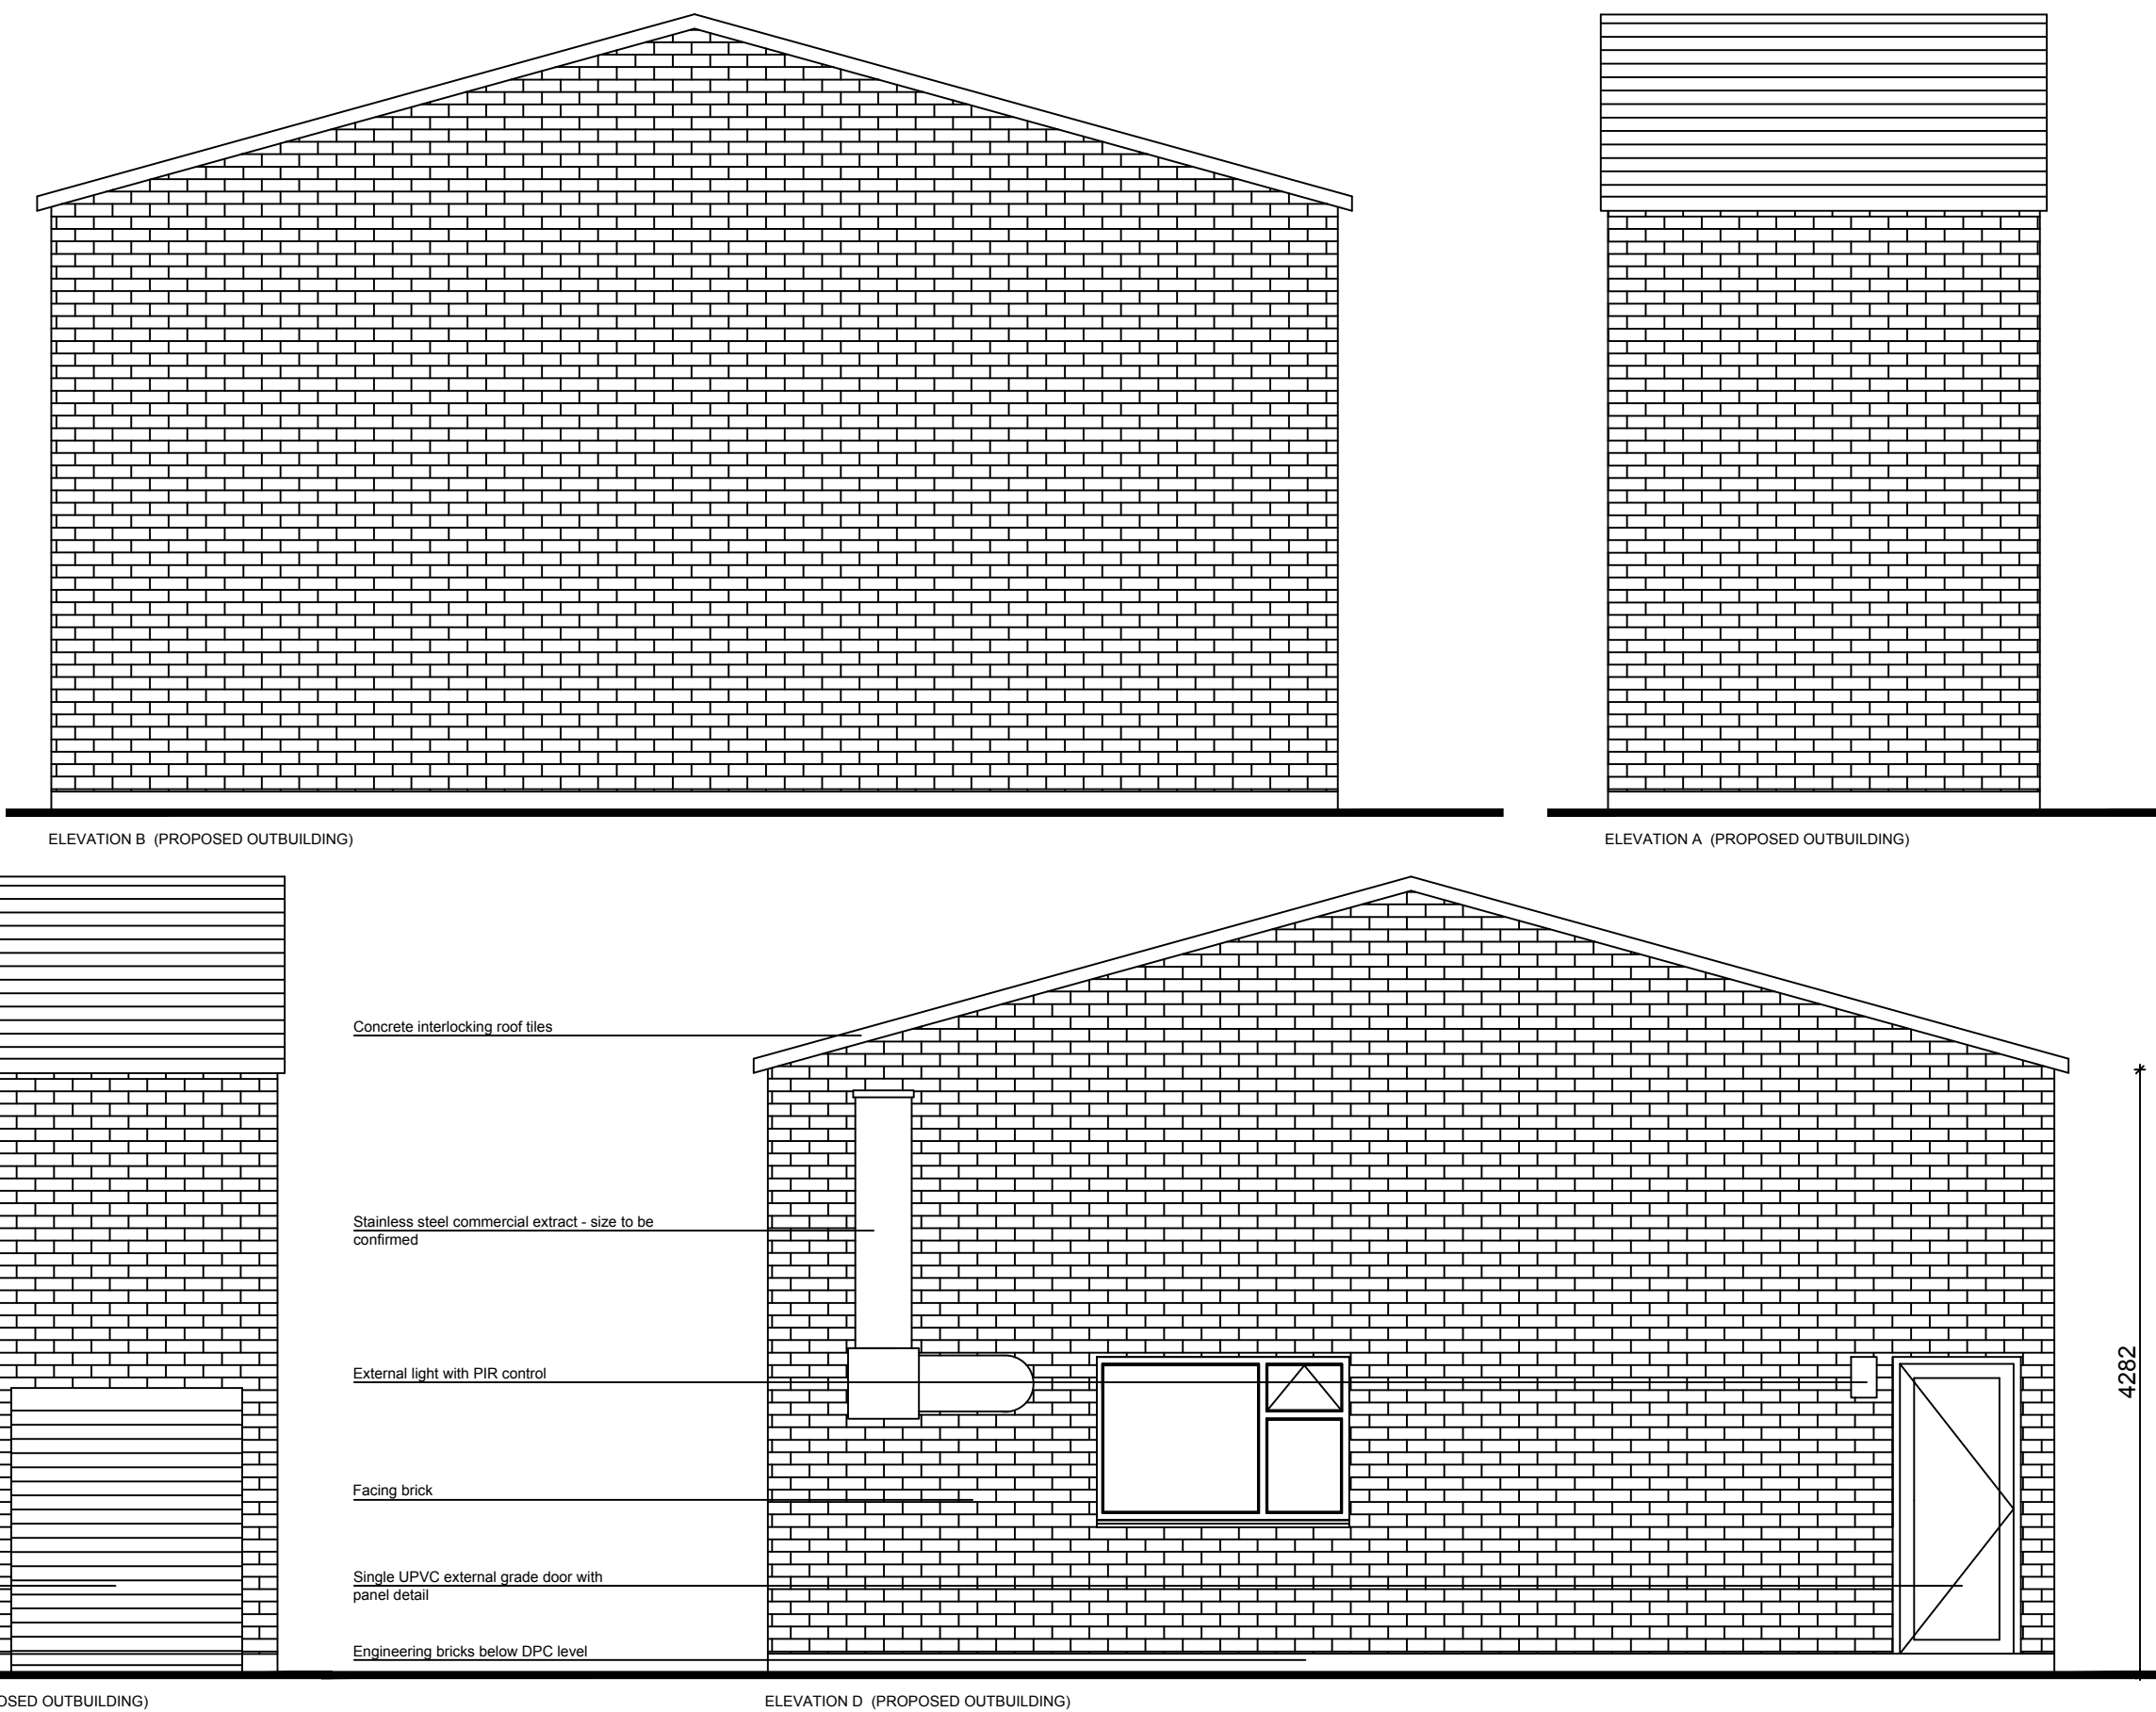

PROPOSED FIRST FLOOR LAYOUT

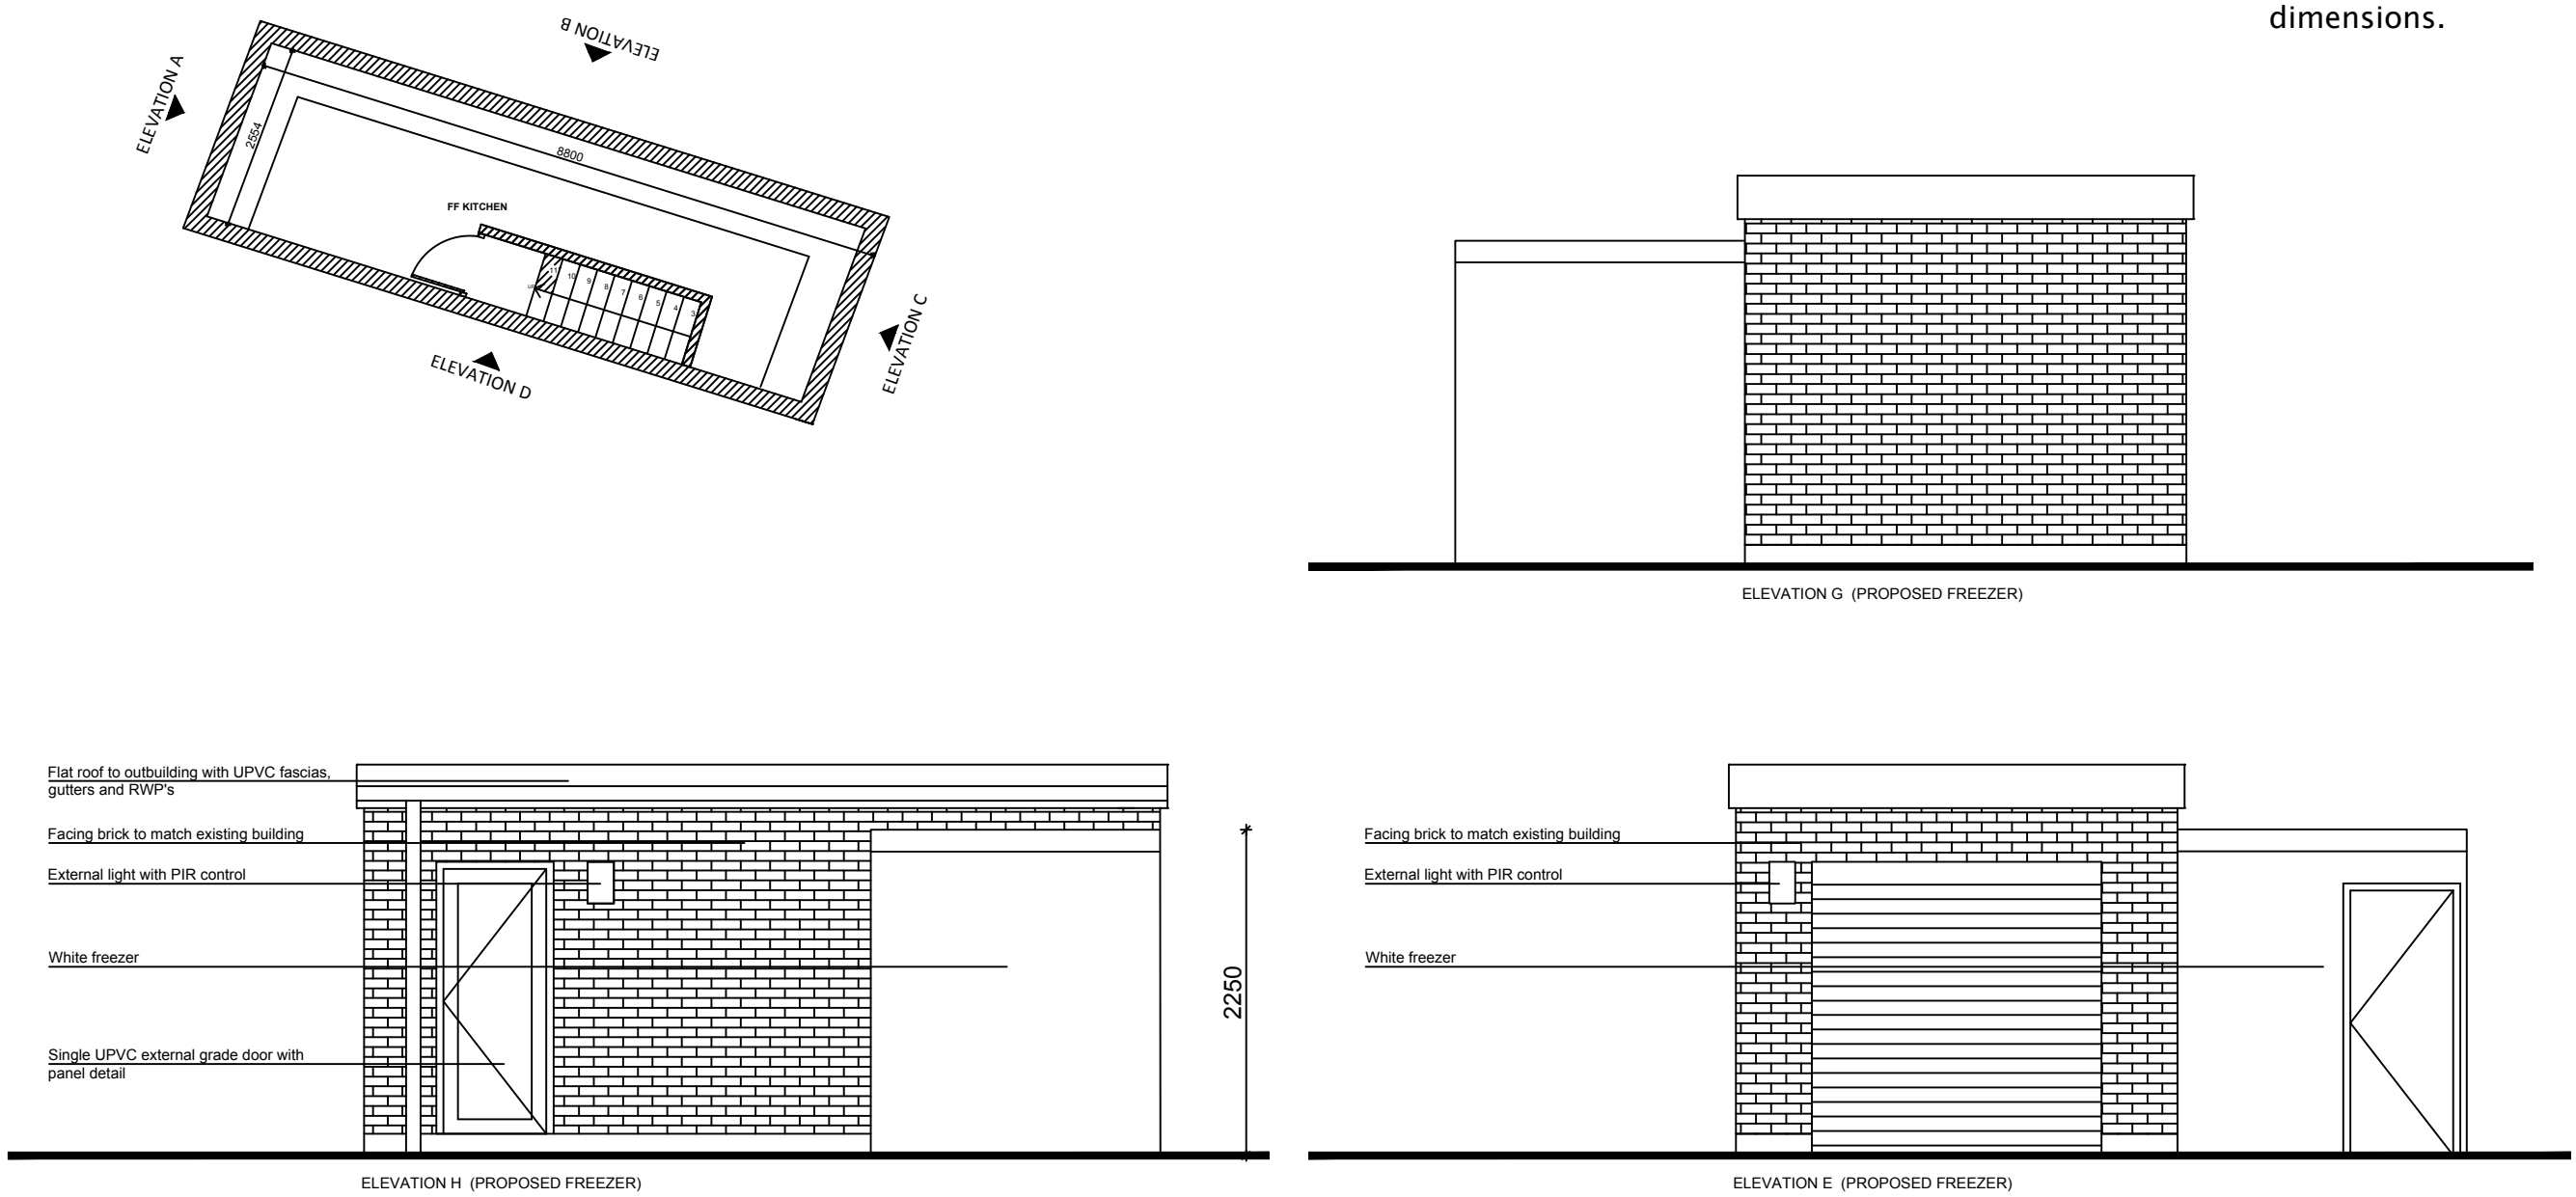

General Notes

© ABAY ARCHITECTURE RIBA

All dimensions and levels to be checked on site and any discrepancies to be reported to the architect before construction.

Written dimensions to be taken in preference to scaled dimensions.

Rev	Date	Amendment
A	17/03/19	Red Line boundary updated.

CLIENT
MRS. P. MONEY
316-320 HIGH STREET
HARLINGTON
UB3 5DU

PROJECT
OUTBUILDING & FREEZER
PROPOSED PLAN & ELEVATIONS

DATE
07/10/18

SCALE
1:1250, 1:100, 1:50 @ A1

DRAWN
NA

REV
A

DRAWING NUMBER
1117-P-003

Neha Abayawardana RIBA
abay.architecture@yahoo.com

ABAY ARCHITECTURE