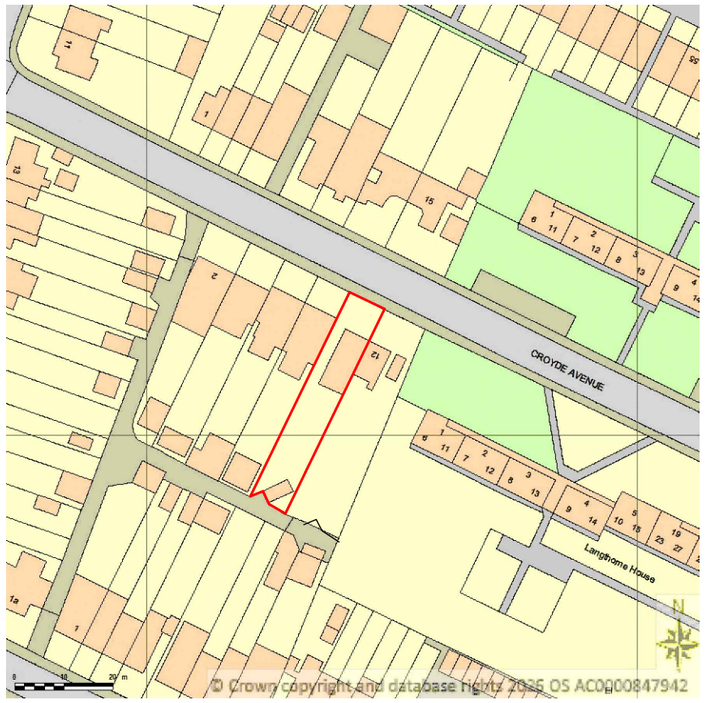


LOCATION - MAP

SCALE 1:1250

N

METRES
0 10 20 30 40 50

SCALE BAR - 1:1250

NOTE
1 - ALL DIMENSIONS ARE IN MM
2 - ALL DIMENSIONS VERIFIED ON SITE
3 - ALL WORK TO COMPLY WITH BRITISH STANDARD
CODE OF PRACTICE.
4 - ALL INTERNAL WORK TO BE IN ACCORDANCE WITH
CLIENT INSTRUCTION.
5 - ALL EXTERNAL SUFACE TO MATCH EXISTING .
6 - ALL WORK TO BE TO THE SATISFICATION OF THE LOCAL AUTHORITY BUILDING SURVEYOR.
7 - THESE DRAWINGS ARE FOR PLANNING PURPOSES ONLY AND NOT FOR CONSTRUCTION.

PROJECT: DETACHED OUT BUILDING / ADDITION TO SINGLE STOREY REAR EXTENSION AND PORCH TO FRONT

CLIENT: MR GULAB SINGH

DRAWN BY: IBRAHIM SHAIKH

CHECKED BY

SITE ADDRESS:
10 CROYDE AVENUE,
HAYES, UB3 4EJ

DRAWING TITLE: LOCATION MAP

SCALE: AS SHOWN

DATE: SEP 2026

REV:

DRAWING NO: 26/CA10/001