
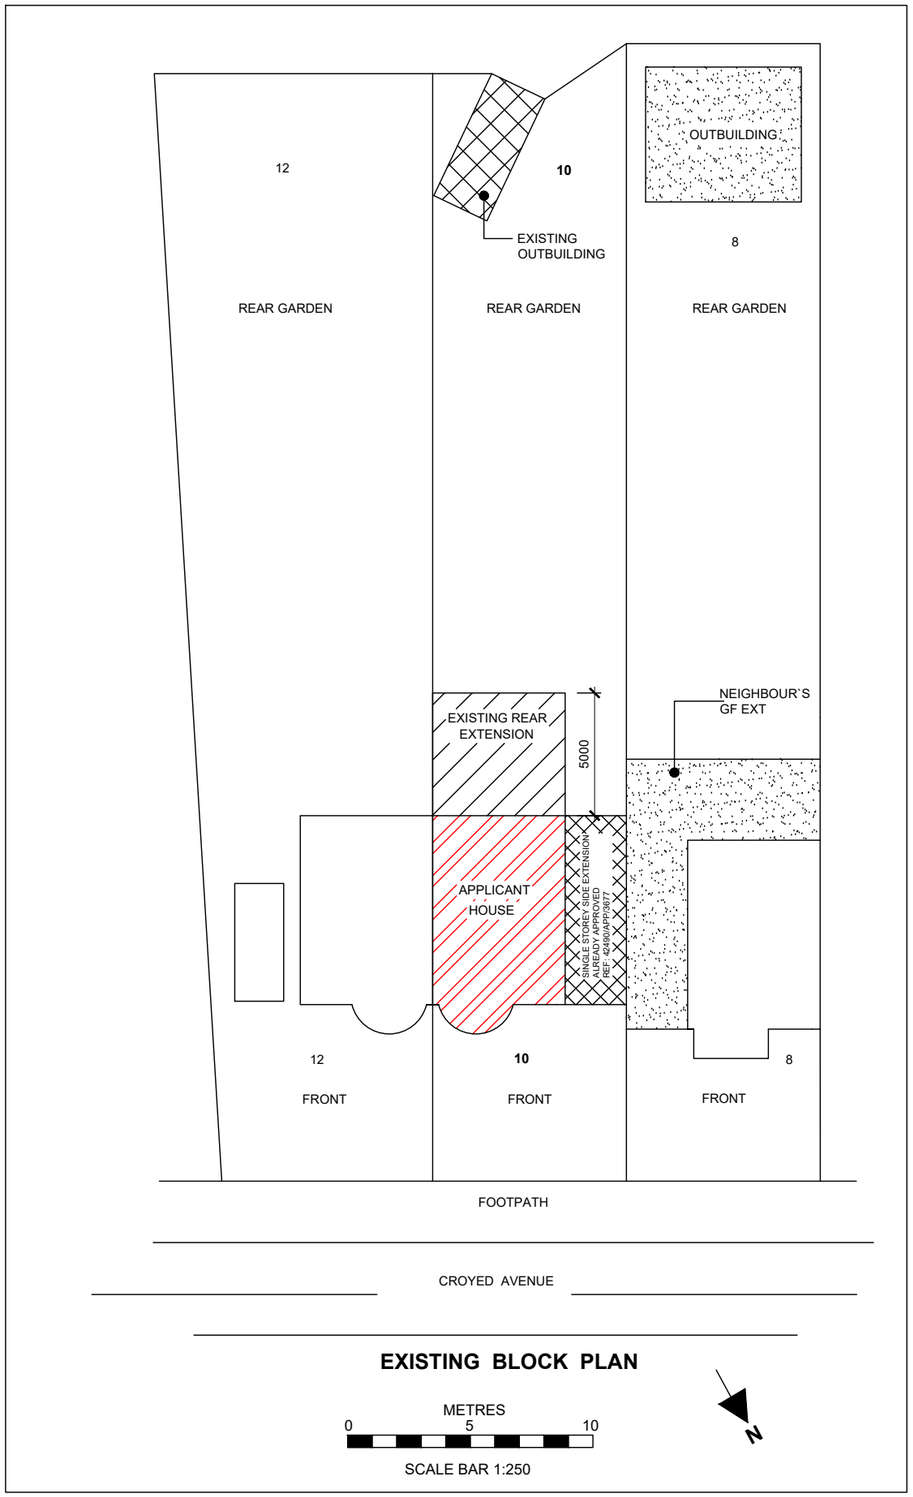


EXISTING BLOCK PLAN

METRES
0 5 10

SCALE BAR 1:250

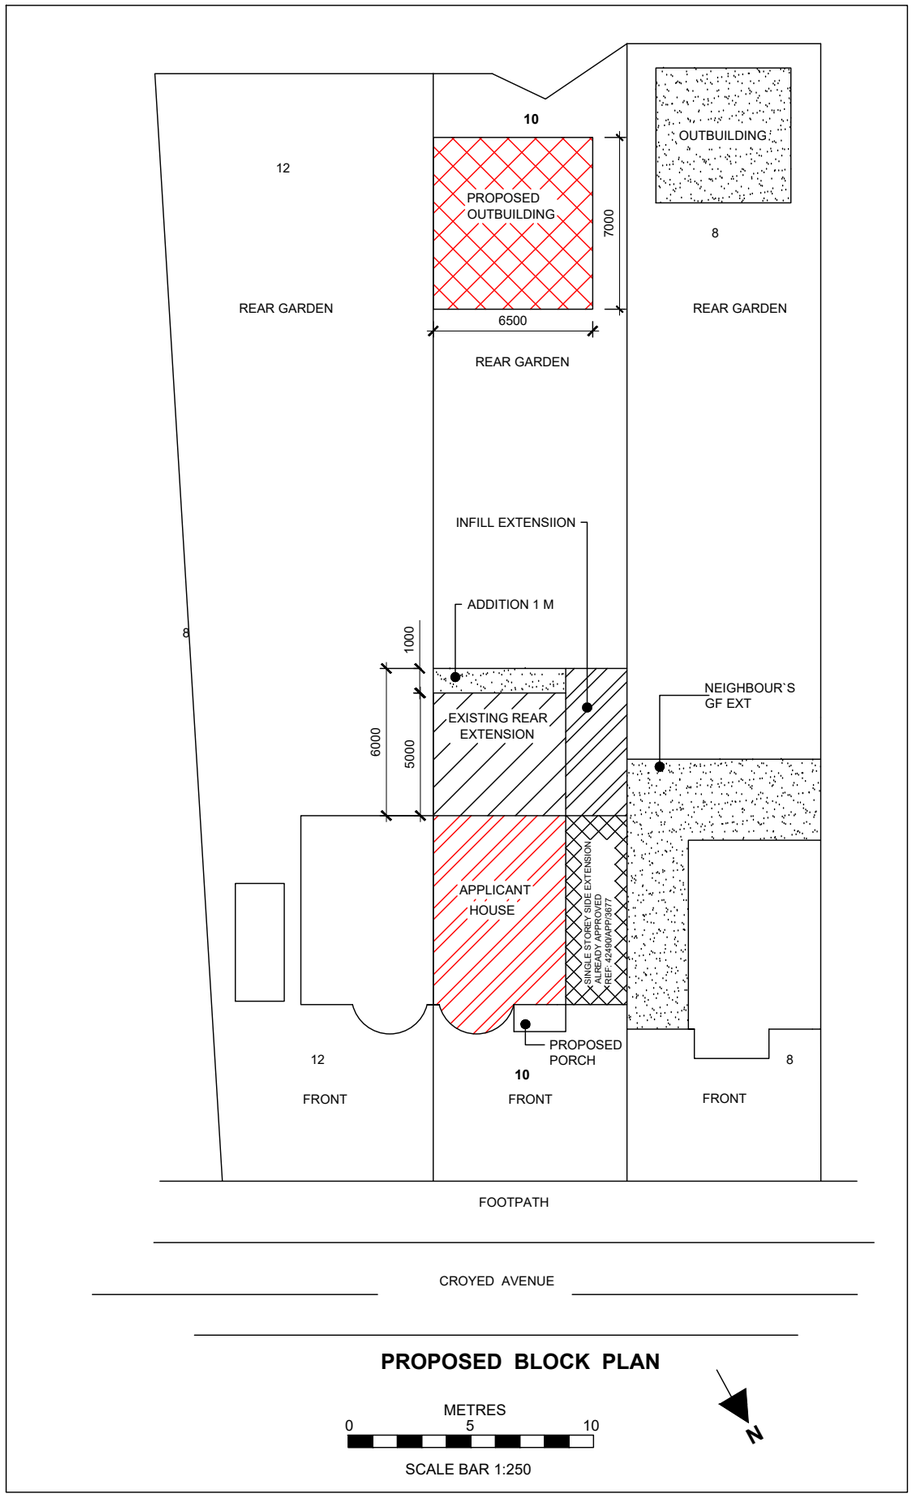

PROPOSED BLOCK PLAN

METRES
0 5 10

SCALE BAR 1:250

NOTE
1 - ALL DIMENSIONS ARE IN MM
2 - ALL DIMENSIONS VERIFIED ON SITE
3 - ALL WORK TO COMPLY WITH BRITISH STANDARD
CODE OF PRACTICE.
4 - ALL INTERNAL WORK TO BE IN ACCORDANCE WITH
CLIENT INSTRUCTION.
5 - ALL EXTERNAL SUFACE TO MATCH EXISTING .
6 - ALL WORK TO BE TO THE SATISFICATION OF THE LOCAL AUTHORITY BUILDING SURVEYOR.
7 - THESE DRAWINGS ARE FOR PLANNING PURPOSES ONLY AND NOT FOR CONSTRUCTION.

SITE ADDRESS:

10 CROYDE AVENUE,
HAYES, UB3 4EJ

DRAWING TITLE:
EXISTING / PROPOSED BLOCK PLAN

SCALE: 1:100 @ A3

DATE: SEP 2026

REV:

DRAWING NO: 26/CA10/002