


NOTE
1 - ALL DIMENSIONS ARE IN MM
2 - ALL DIMENSIONS VERIFIED ON SITE
3 - ALL WORK TO COMPLY WITH BRITISH STANDARD
CODE OF PRACTICE.
4 - ALL INTERNAL WORK TO BE IN ACCORDANCE WITH
CLIENT INSTRUCTION.
5 - ALL EXTERNAL SUFACE TO MATCH EXISTING .
6 - ALL WORK TO BE TO THE SATISFICATION OF THE LOCAL AUTHORITY BUILDING SURVEYOR.
7 - THESE DRAWINGS ARE FOR PLANNING PURPOSES ONLY AND NOT FOR CONSTRUCTION.

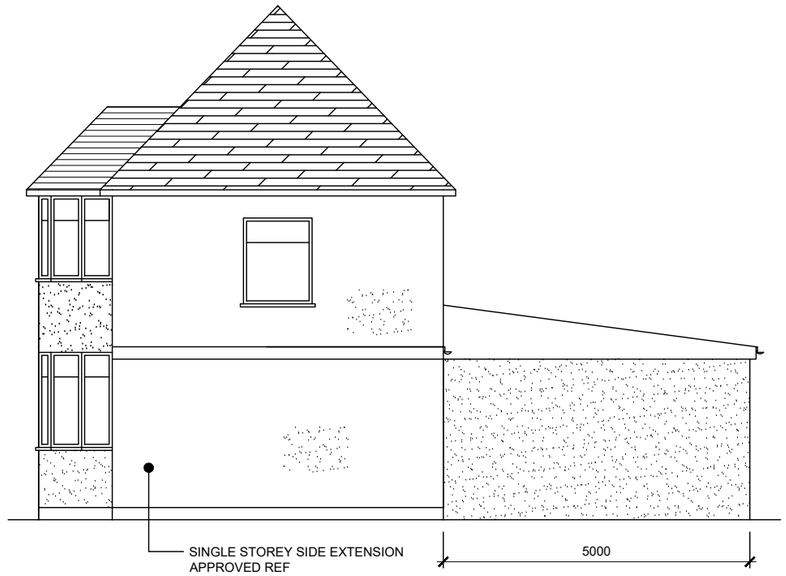


EXISTING SIDE ELEVATION FROM NO8

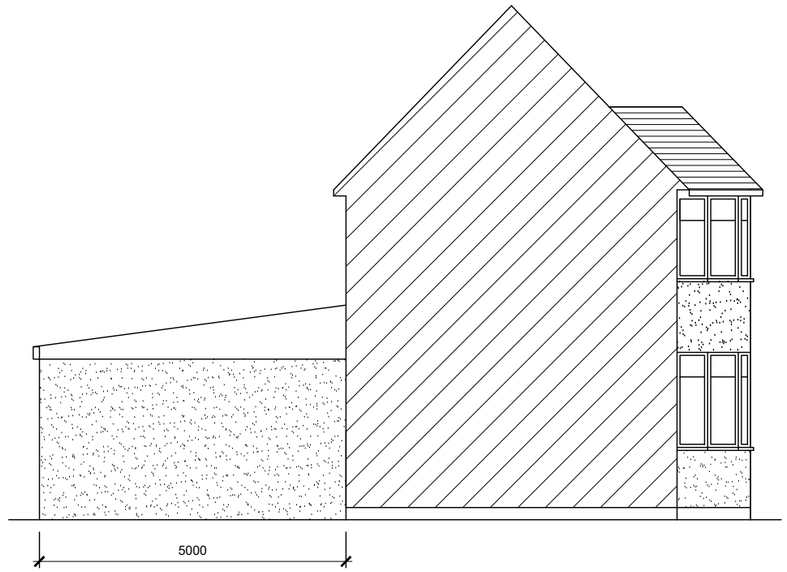

EXISTING SIDE ELEVATION FROM NO10

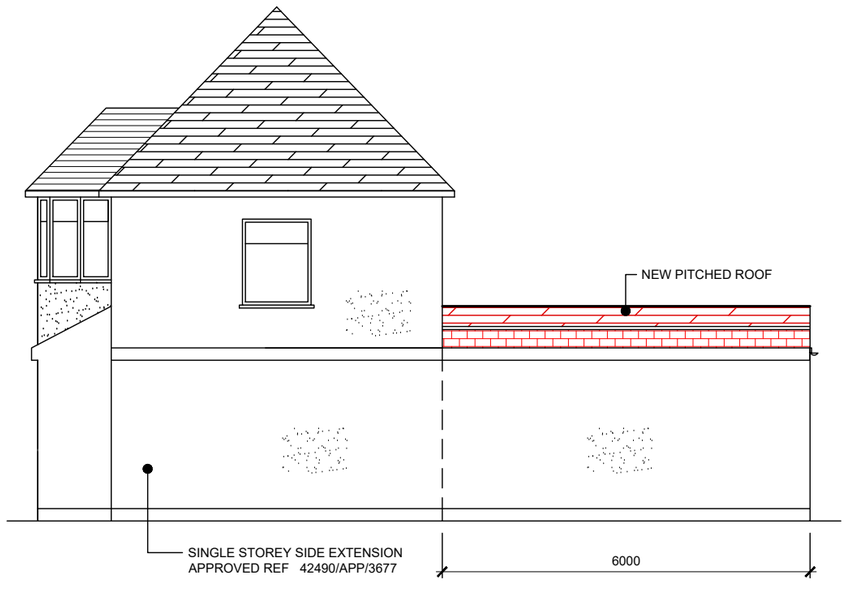

POPOSED SIDE ELEVATION FROM NO8

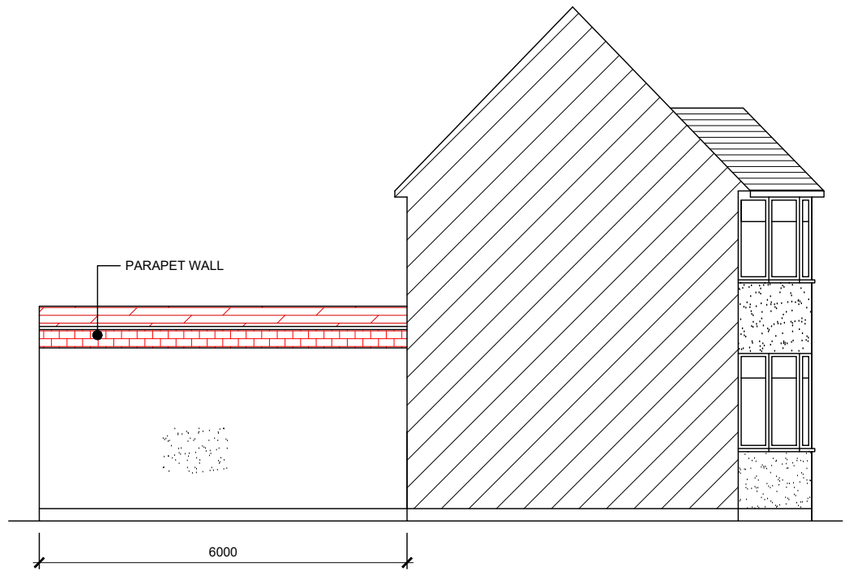

PROPOSED SIDE ELEVATION FROM NO10

SITE ADDRESS:
10 CROYDE AVENUE,
HAYES, UB3 4EJ

DRAWING TITLE:
EXISTING / PROPOSED ELEVATIONS

SCALE: 1:100 @ A3

DATE: SEP 2026

REV:

DRAWING NO: 26/CA10/005