


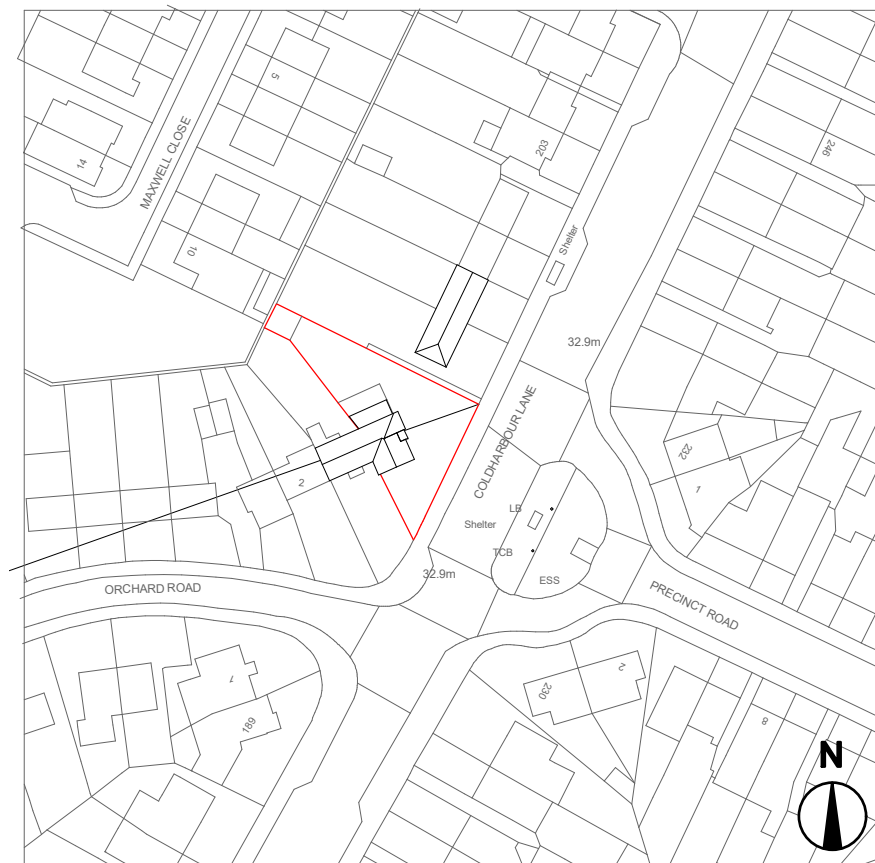


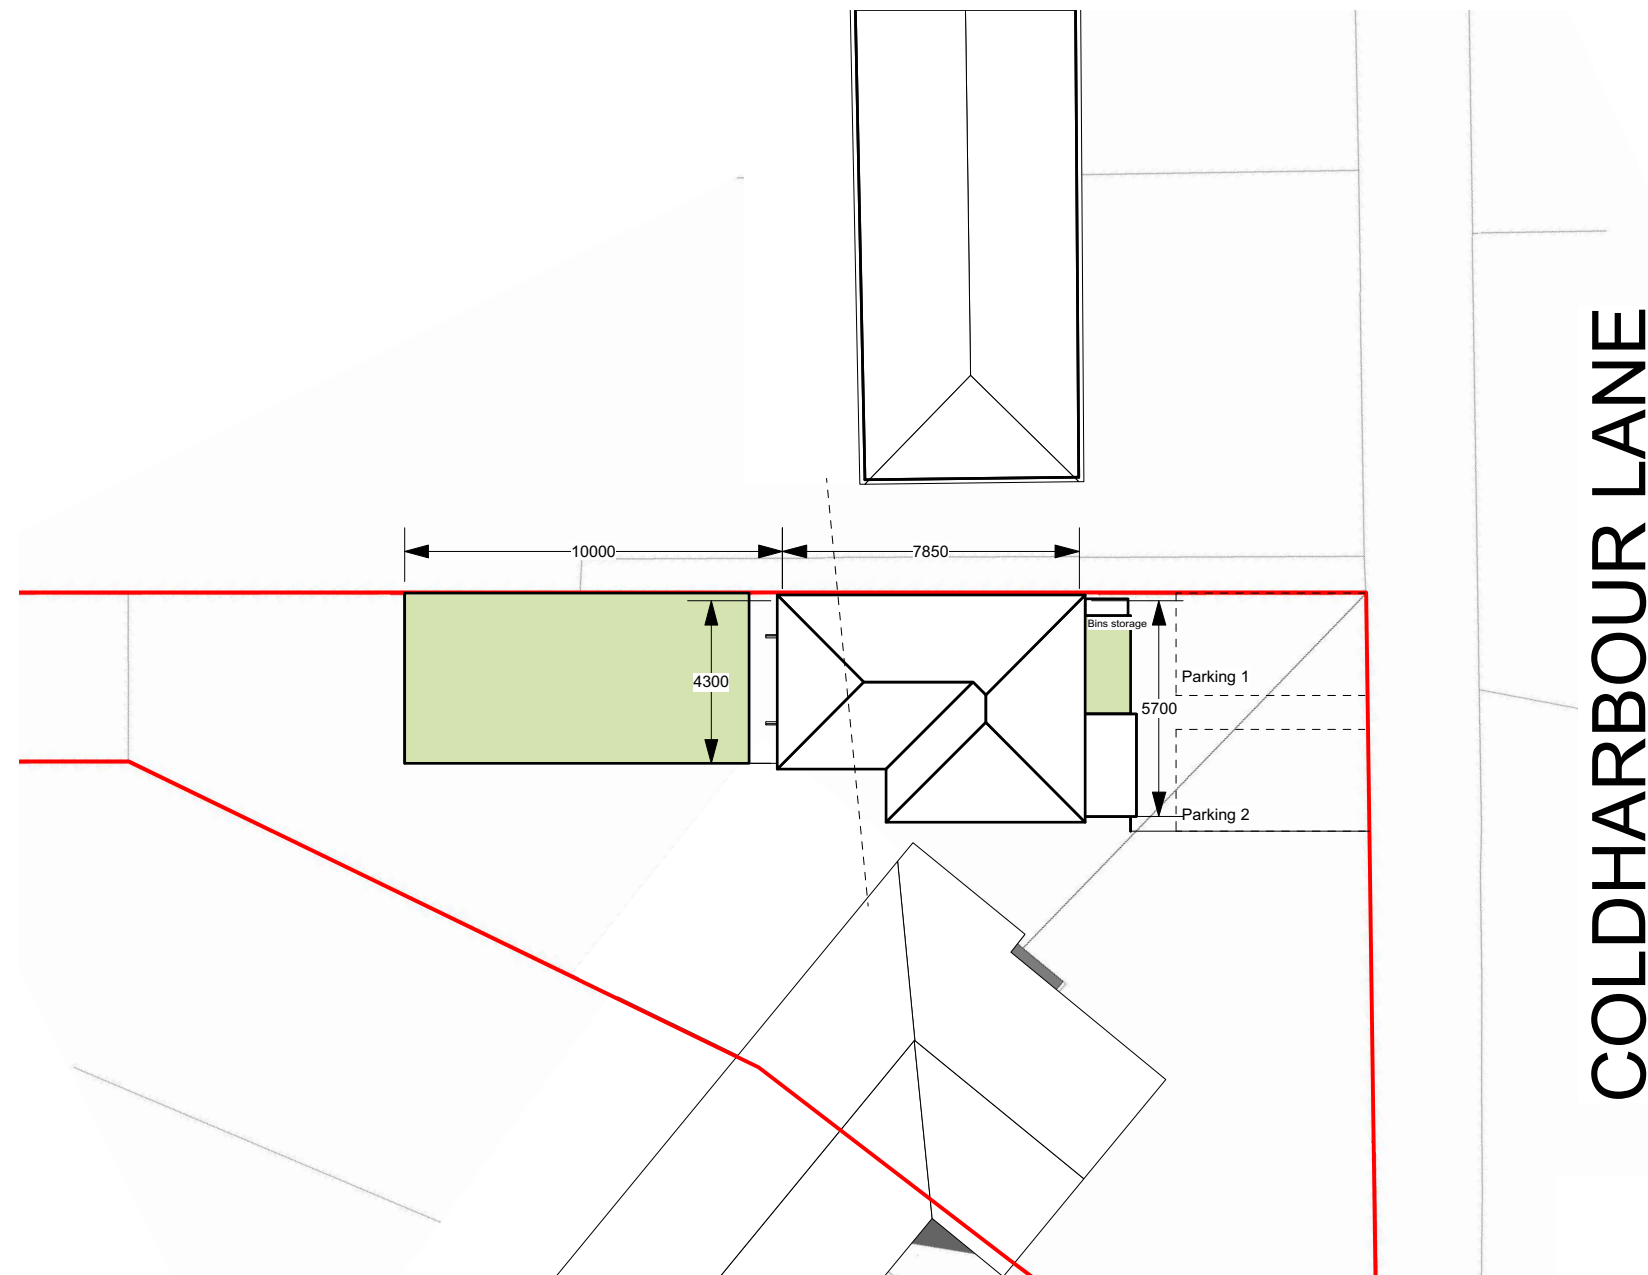

1 Location Plan

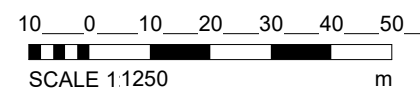

2 Block Plan
Scale: 1:200

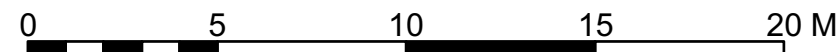

COLDHARBOUR LANE

project name: New single House

client: Parwinder Singh
address: 193 Coldharbour lane - Hayes UB3 3EH

job number:
2021/CL

drawing reference: **Location Plan**

status: O P C

drawing number:
001

revision:

drawn: G G

date:
13/10/2021

scale: @ A3 -

checked: R Y



Robert Young Associates (Hungerford) Ltd
Architectural Consultants Chartered Townplanners
Kennet House, 19 High Street, Hungerford, Berkshire | RG17 0NL
Tel: 01488 208 845 Mob: 07977407288
bobyoun@ryassociatesuk.co.uk | www.robertyoungassociates.com