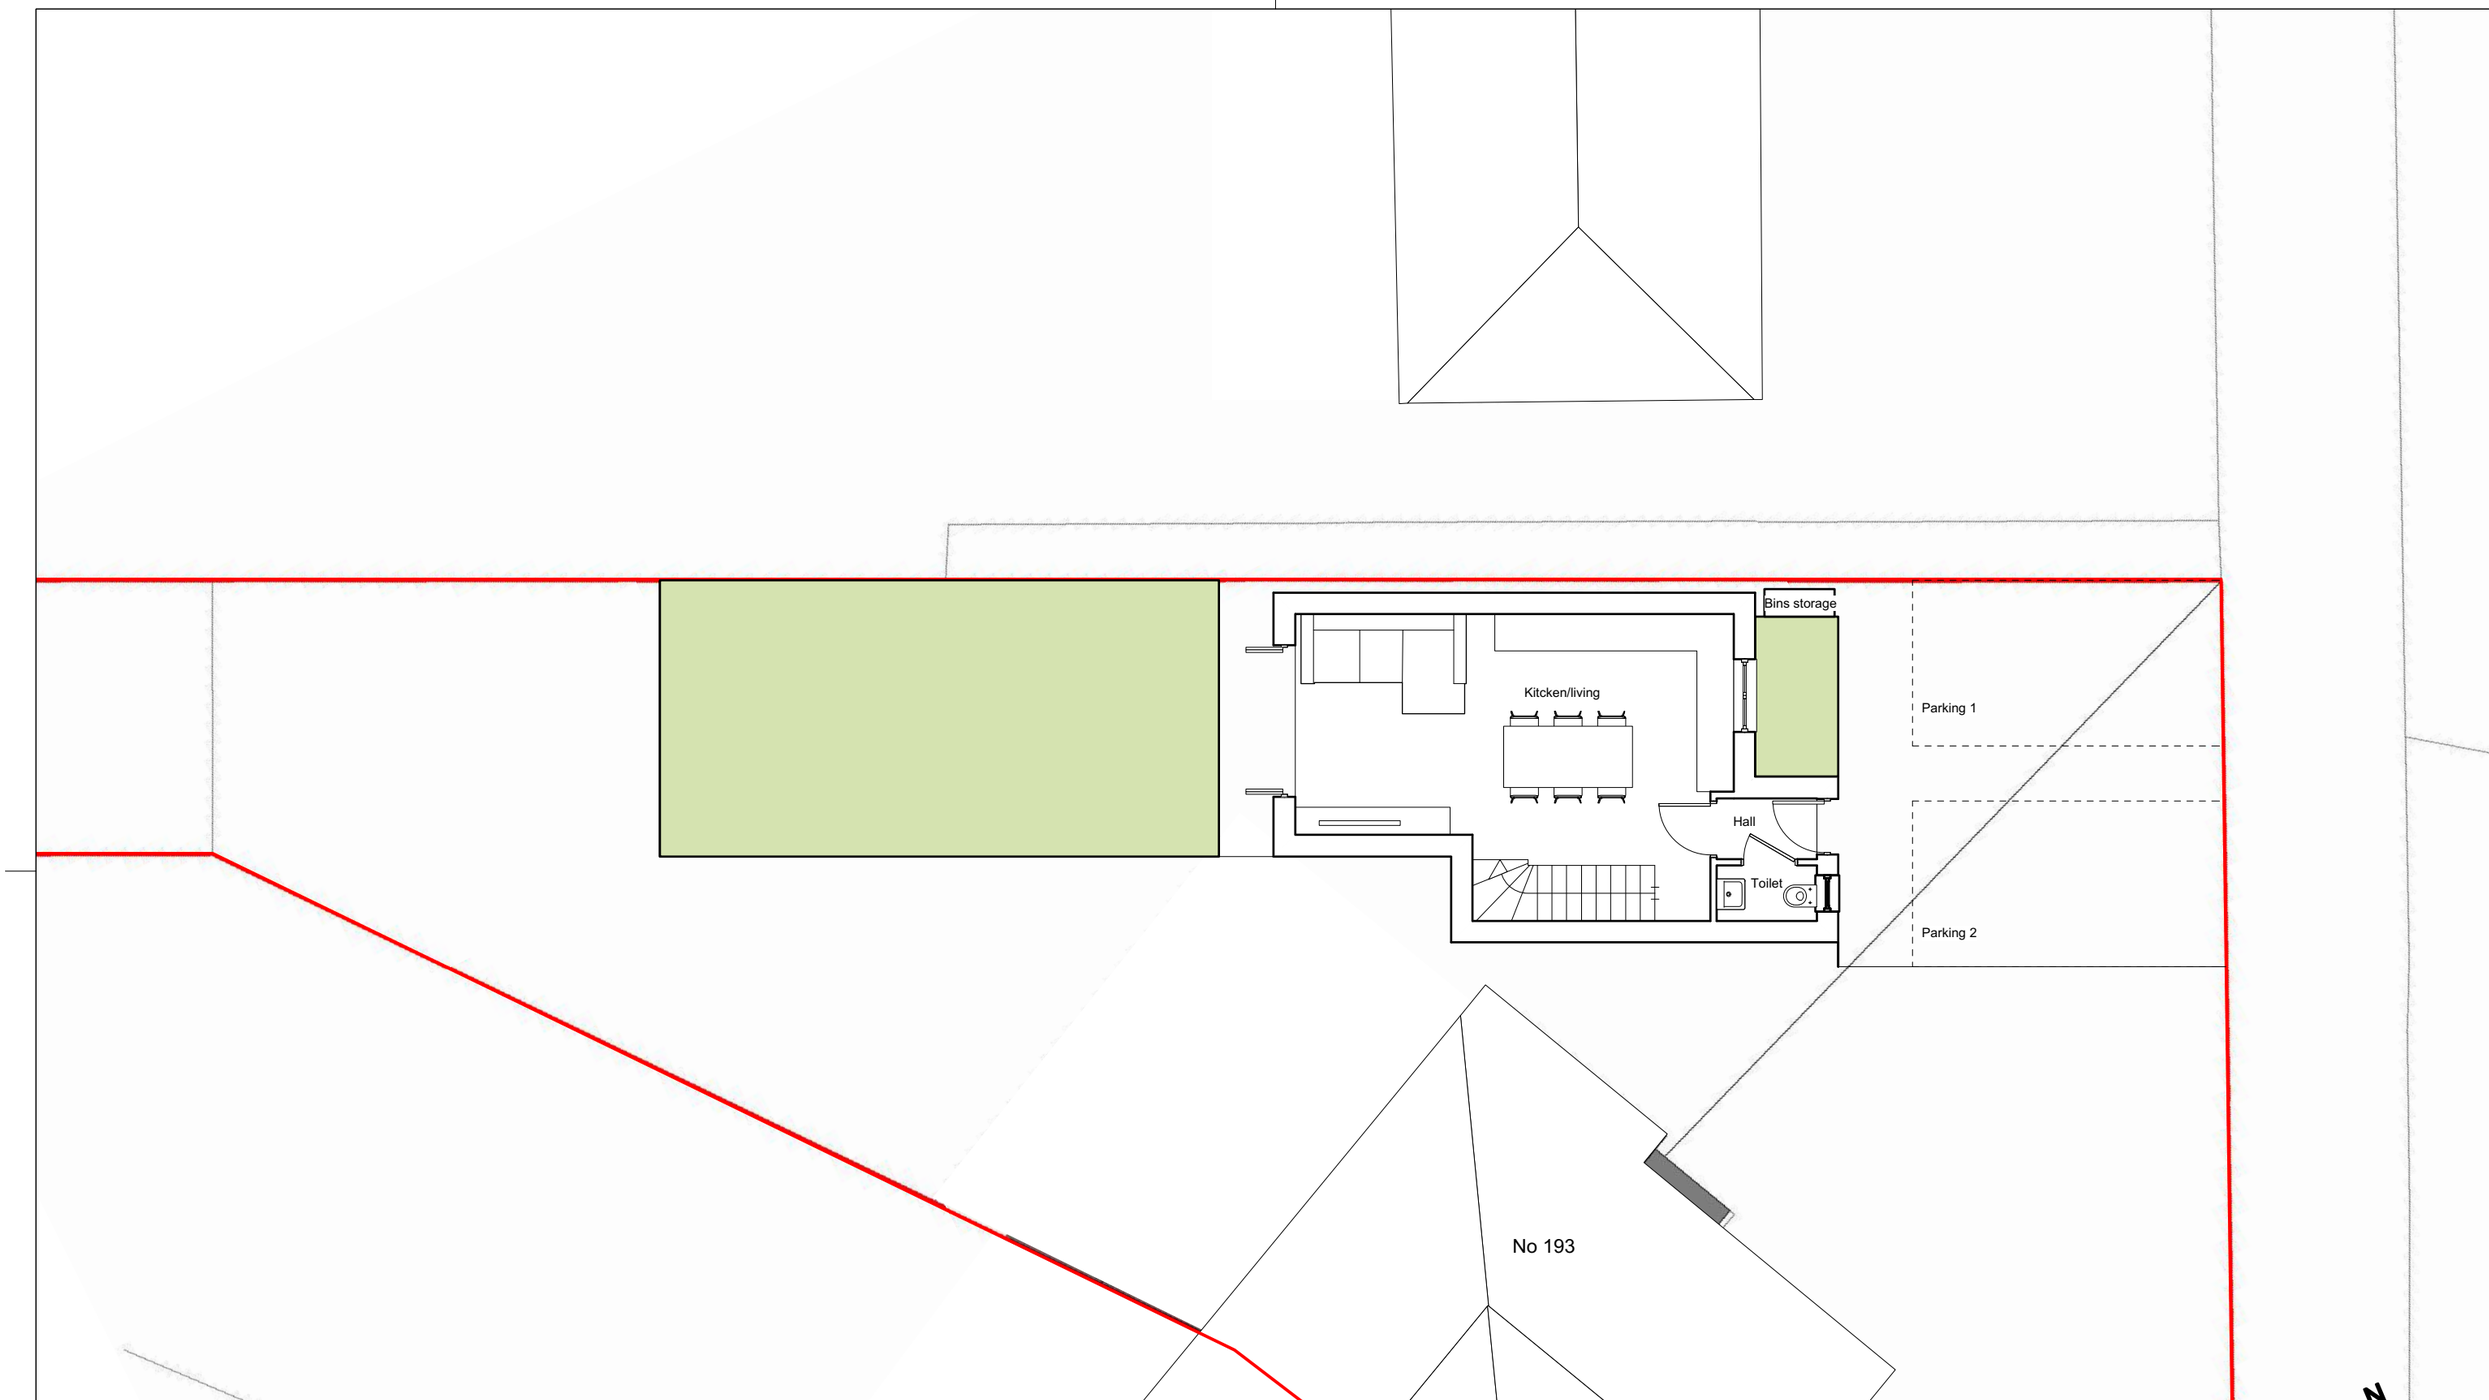


1 Ground floor
Scale: 1:100

project name:	New single House	job number: 2021/CL	drawing number: 002	revision:	date: 13/10/2021
client:	Parwinder Singh	drawing reference: **Ground floor**			scale: @ A3 -
address:	193 Coldharbour lane - Hayes UB3 3EH	status: O P C		drawn: G G	checked: R Y

Robert Young Associates (Hungerford) Ltd
Architectural Consultants Chartered Townplanners
Kennet House, 19 High Street, Hungerford, Berkshire | RG17 0NL
Tel: 01488 208 845 Mob: 07977407288
bobyoung@ryassociatesuk.co.uk | www.robertyoungassociates.com

Use figured dimensions only. All levels and dimensions to be checked on site. This drawing is to be read in conjunction with all other relevant drawings and specifications. © Robert Young Associates (Hungerford) LtdThis drawing and design remains the copyright and intellectual Property of Robert Young Associates(Hungerford) Ltd and shall not be copied in any format without approval.