



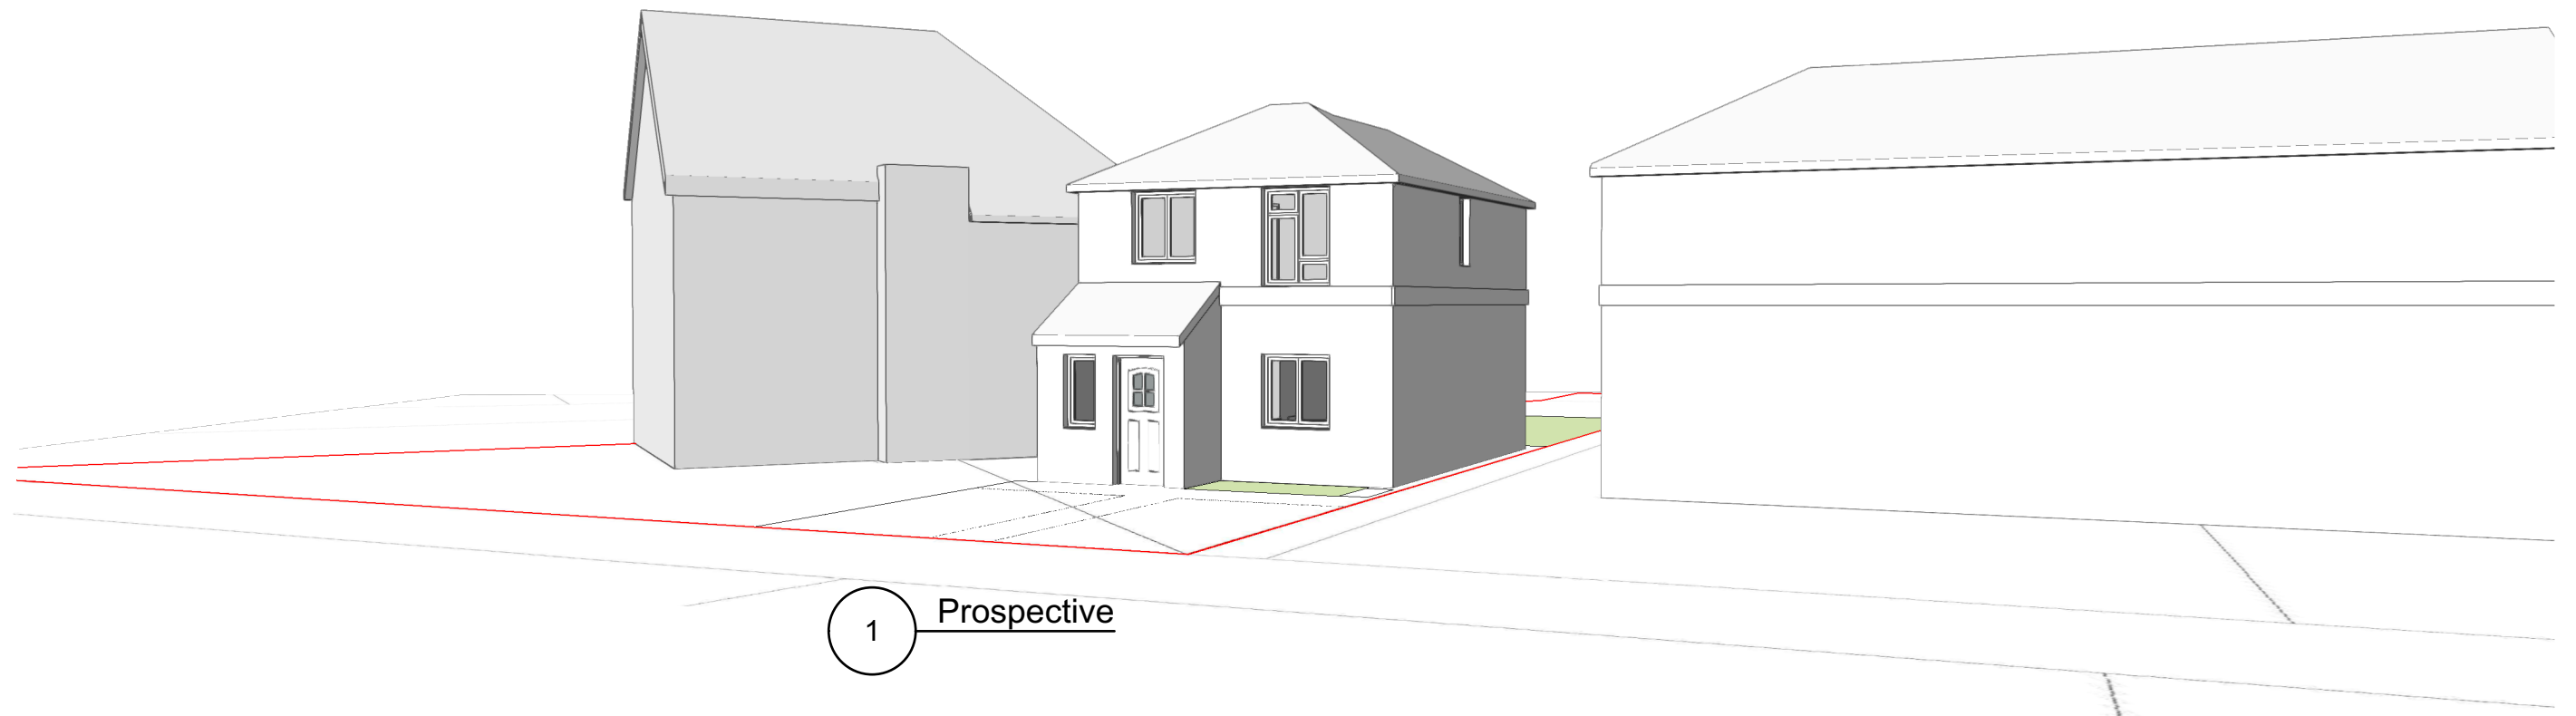

1 Prospective

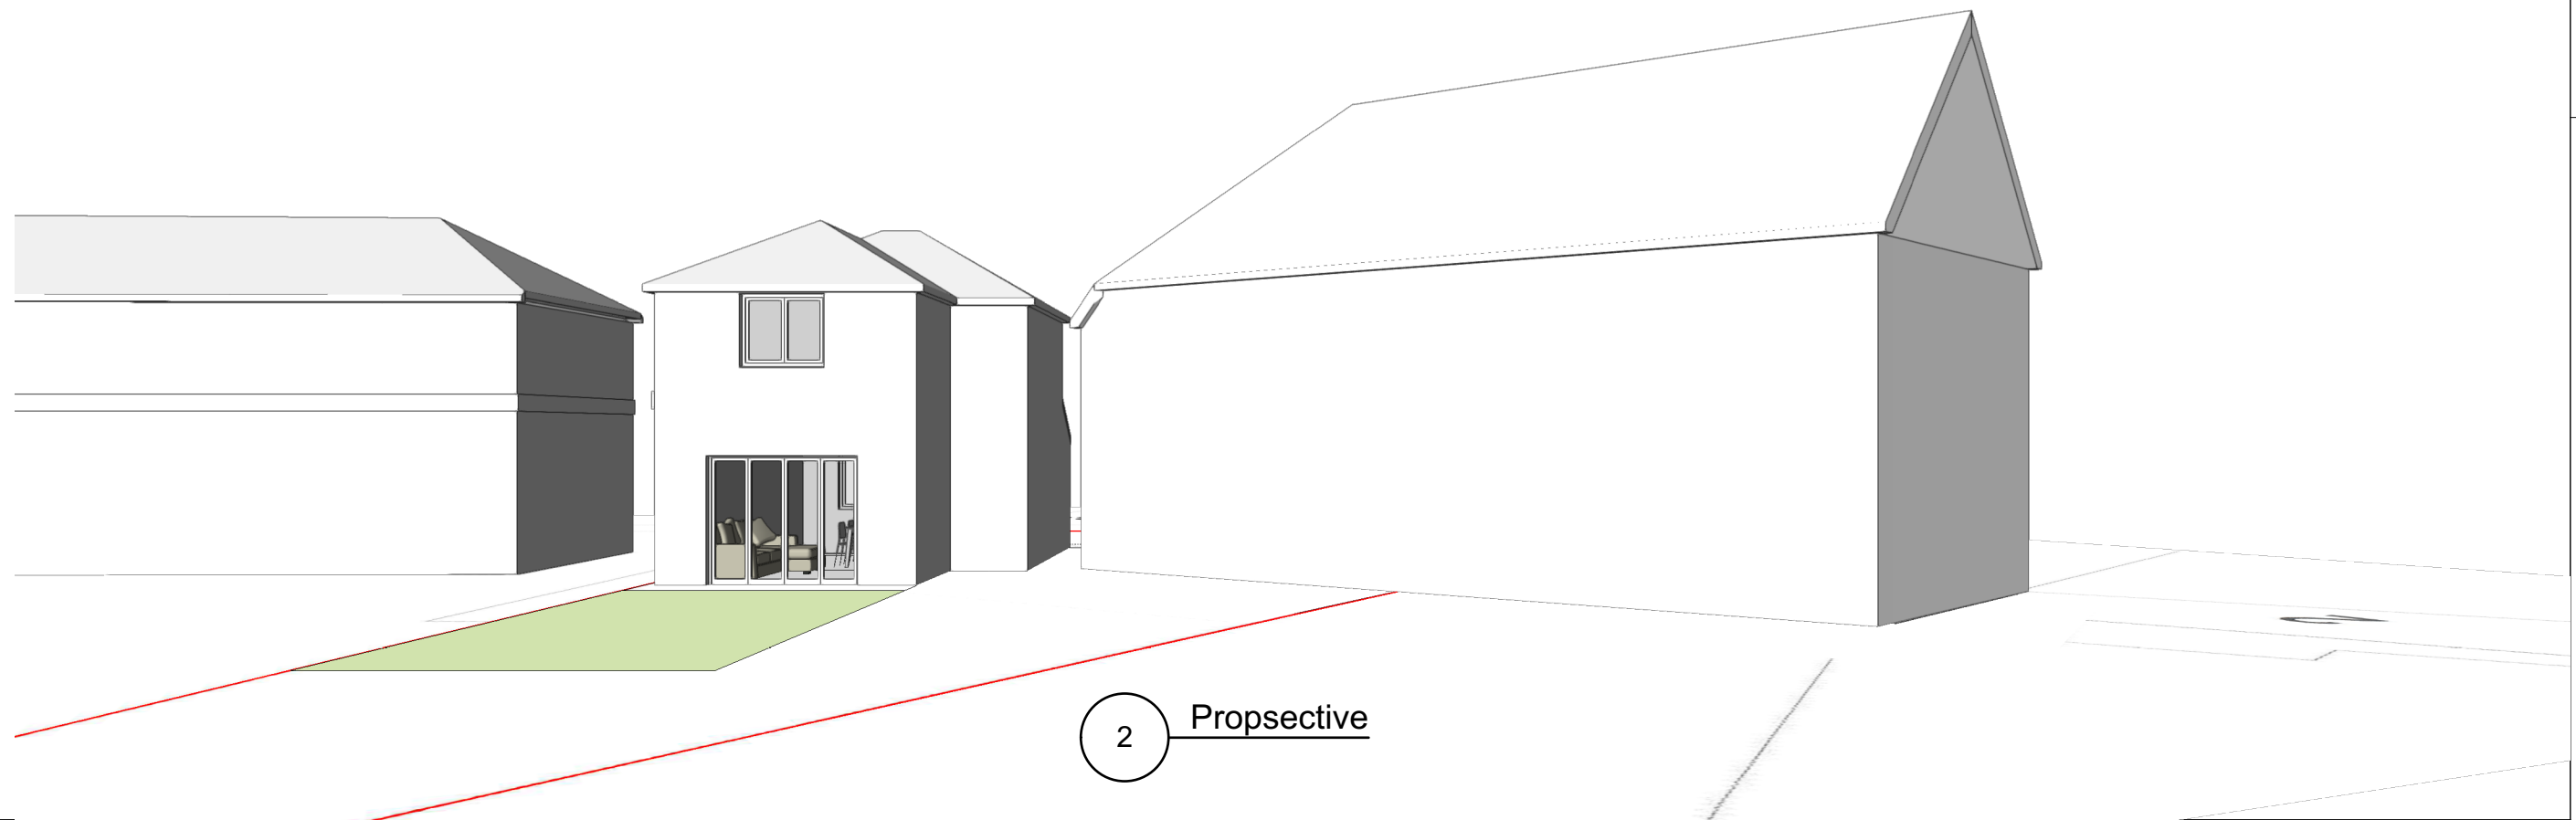

2 Prospective

project name: New single House

client: Parwinder Singh

address: 193 Coldharbour lane - Hayes UB3 3EH

job number:  
2021/CL

drawing reference: **3D Views**

status: O P C

drawing number:  
005

revision:

drawn: G G

date:  
13/10/2021

scale: @ A3 -

checked: R Y



**Robert Young Associates (Hungerford) Ltd**

Architectural Consultants Chartered Townplanners

Kennet House, 19 High Street, Hungerford, Berkshire | RG17 0NL

Tel: 01488 208 845

Mob: 07977407288

bobyoun@ryassociatesuk.co.uk | www.robertyoungassociates.com