Location Plan
Scale:1:1250

1:1250 — 0 10 50 100 Metre

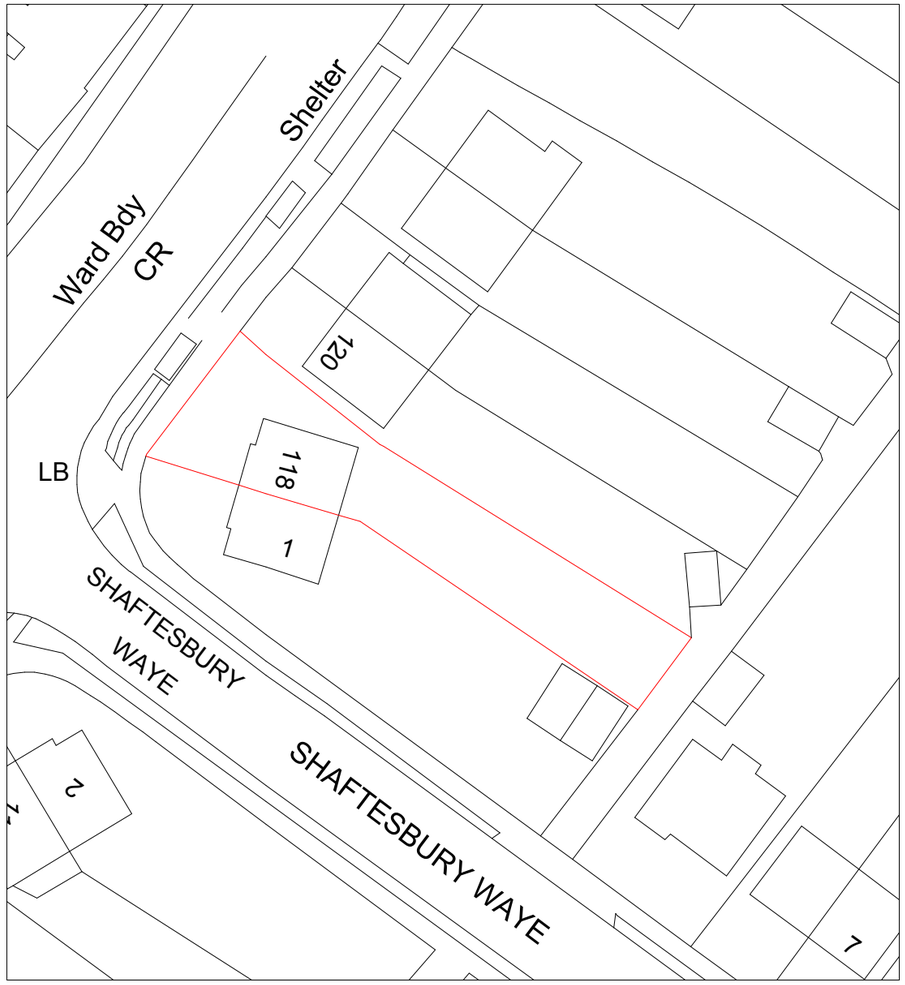

Block Plan
Scale:1:500

1:500 — 0 10 50 Metre

BANCIL PARTNERSHIP LTD

Dimensions to be verified on site
DO NOT SCALE FROM THIS DRAWING.
Any areas indicated on this drawing are for guidance only.
No responsibility is taken for their accuracy.

This drawing is the property of **BANCIL PARTNERSHIP LTD**
Copyright is reserved by them and the drawing is issued on the condition that it is not copied, reproduced, retained or disclosed to any unauthorised person, either wholly or in part without the consent in writing of **BANCIL PARTNERSHIP LTD**

27-29 The Broadway, Southall, Middx, UB1 1JY Tel: 020 8574 4546 Fax: 020 8574 4526

Site Address:	Client Detail:
118 Yeading Lane Hayes UB4 0EZ	118 Yeading Lane Hayes UB4 0EZ

Title:
Location Plan
Block Plan

Scale:	1:1250/ 500	Paper Size:	A3

Drawn By:	NM
Checked By:	PP
Date:	10/2018
Drawing No.	PL/VP/2922 - 00

Revisions:

Rev	Revision	Date

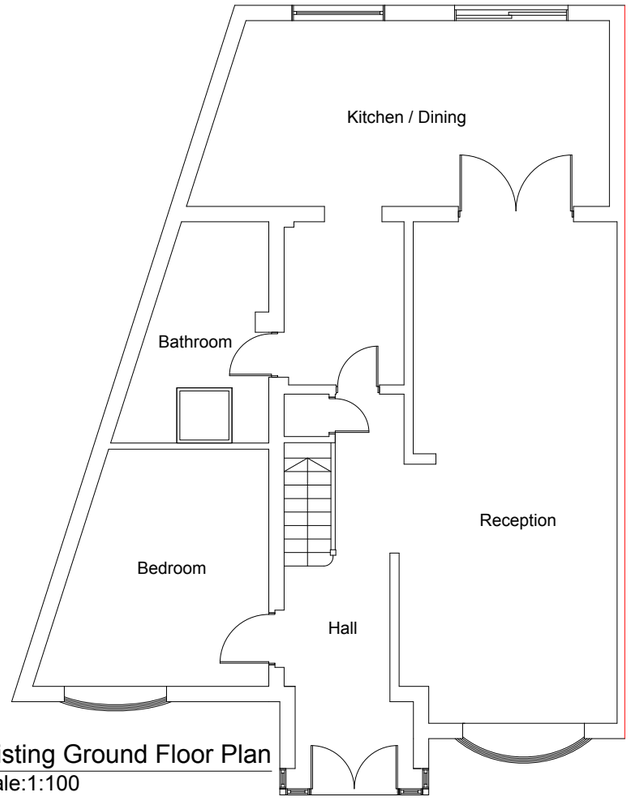

Existing Ground Floor Plan
Scale:1:100

Existing Front Elevation
Scale:1:100

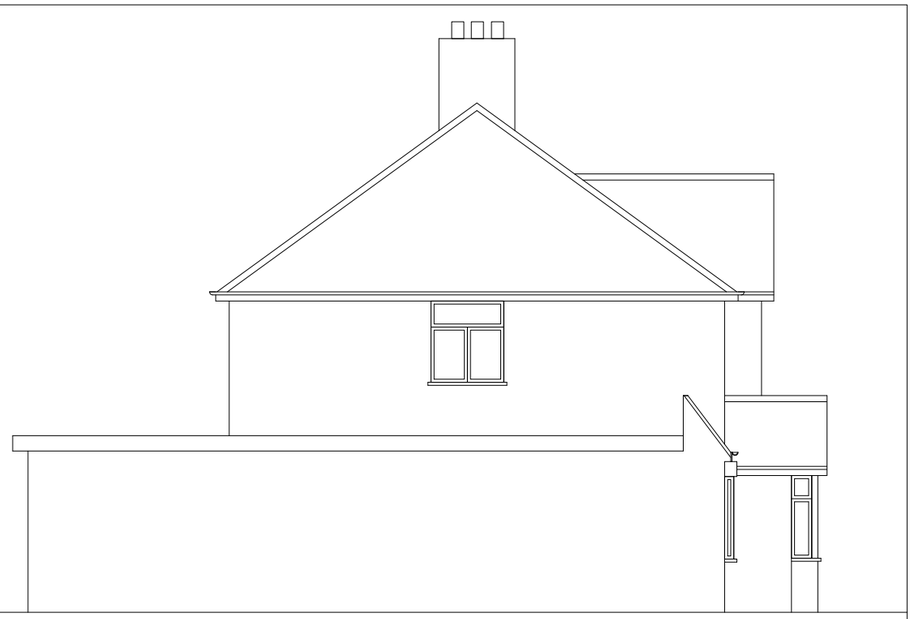

Existing Side Elevation
Scale:1:100

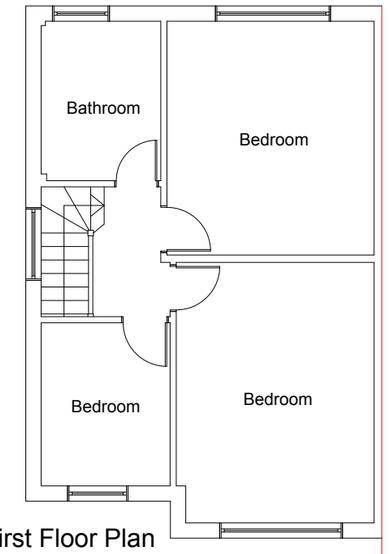

Existing First Floor Plan
Scale:1:100

Existing Rear Elevation
Scale:1:100

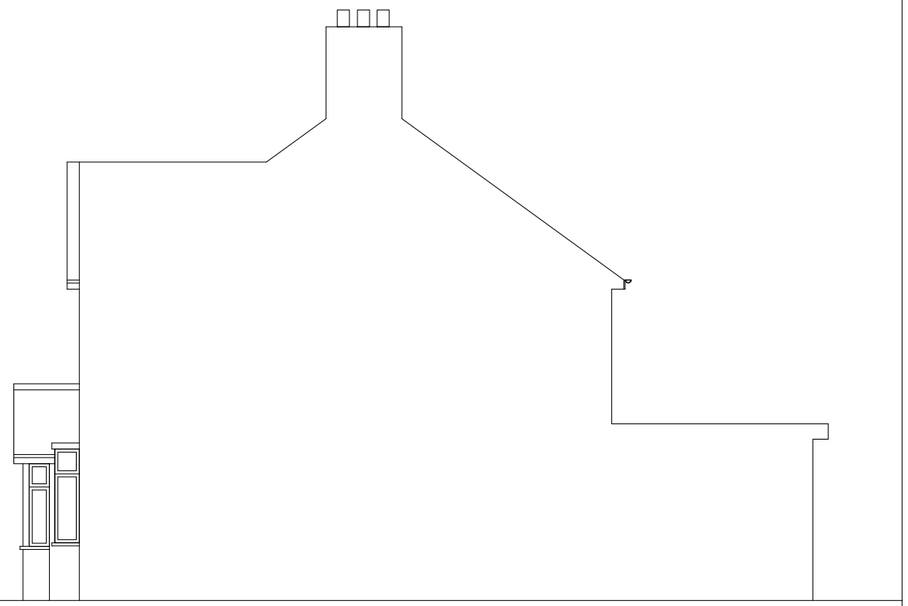

Existing Side Elevation
Scale:1:100

1:100

0 1 2 5 10 Metre

BANCIL PARTNERSHIP LTD

Dimensions to be verified on site
DO NOT SCALE FROM THIS DRAWING.
Any areas indicated on this drawing are for guidance only.
No responsibility is taken for their accuracy.

This drawing is the property of **BANCIL PARTNERSHIP LTD**
Copyright is reserved by them and the drawing is issued on the condition that it is not copied, reproduced, retained or disclosed to any unauthorised person, either wholly or in part without the consent in writing of **BANCIL PARTNERSHIP LTD**

27-29 The Broadway, Southall, Middx, UB1 1JY Tel: 020 8574 4546 Fax: 020 8574 4526

Site Address:
118 Yeading Lane
Hayes
UB4 0EZ

Client Detail:
118 Yeading Lane
Hayes
UB4 0EZ

Title:
Existing Floor Plans
Existing Elevations

Scale: 1:100 Paper Size: A3

Drawn By: NM
Checked By: PP
Date: 10/2018
Drawing No. PL/VP/2922 - 01

Revisions:

Rev	Revision	Date

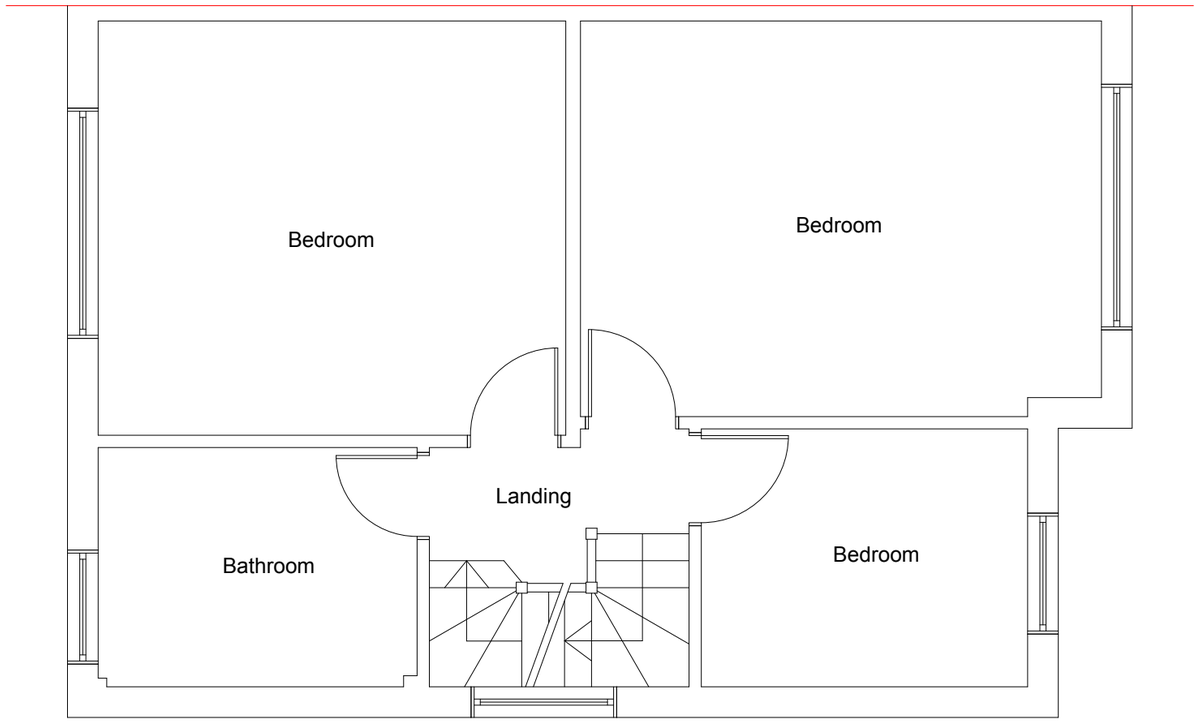

Proposed First Floor Plan
Scale:1:50

1:50

0 1 2 5 10 Metre

BANCIL PARTNERSHIP LTD

Dimensions to be verified on site
DO NOT SCALE FROM THIS DRAWING.
Any areas indicated on this drawing are for guidance only.
No responsibility is taken for their accuracy.

This drawing is the property of **BANCIL PARTNERSHIP LTD**
Copyright is reserved by them and the drawing is issued on the condition that it is not copied, reproduced, retained or disclosed to any unauthorised person, either wholly or in part without the consent in writing of **BANCIL PARTNERSHIP LTD**

27-29 The Broadway, Southall, Middx, UB1 1JY Tel: 020 8574 4546 Fax: 020 8574 4526

Site Address:
118 Yeading Lane
Hayes
UB4 0EZ

Client Detail:
118 Yeading Lane
Hayes
UB4 0EZ

Title:
Proposed First Floor Plan

Scale: 1:50
Paper Size: A3

Drawn By: NM
Checked By: PP
Date: 10/2018
Drawing No. PL/VP/2922 - 02

Revisions:

Rev	Revision	Date

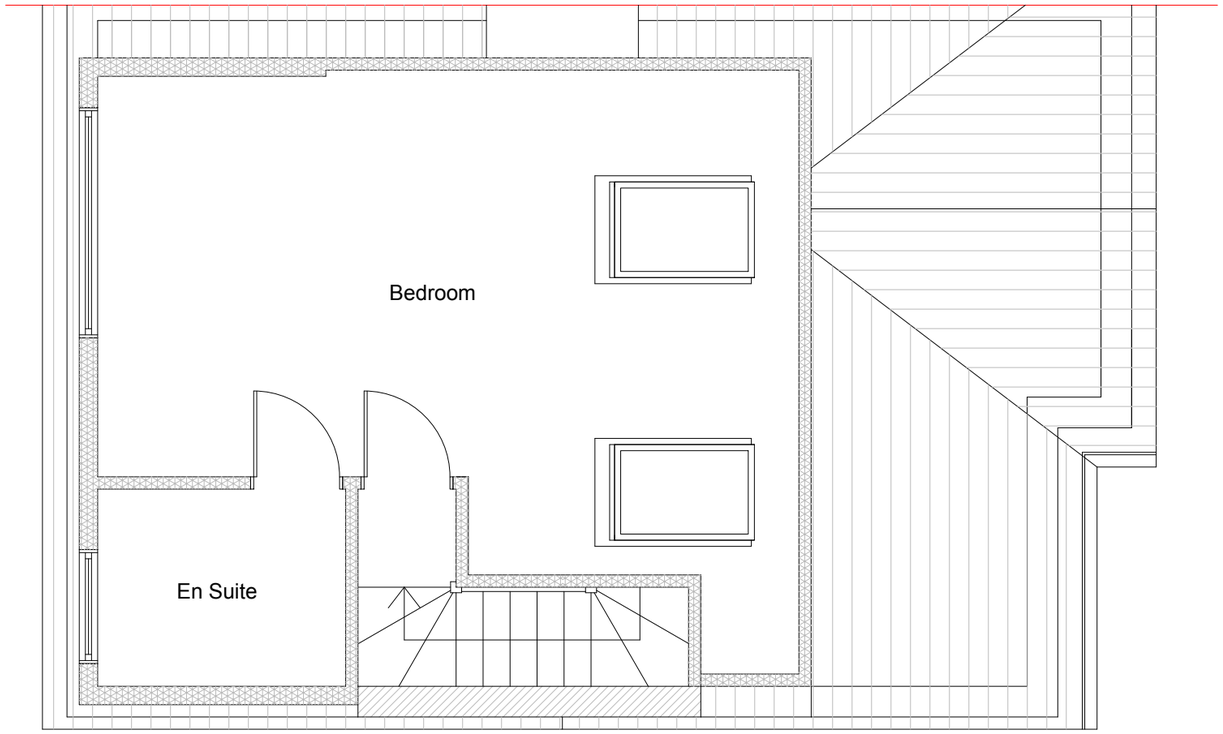

Proposed Second Floor Plan
Scale:1:50

1:50

0 1 2 5 10 Metre

Dimensions to be verified on site
DO NOT SCALE FROM THIS DRAWING.
Any areas indicated on this drawing are for guidance only.
No responsibility is taken for their accuracy.

This drawing is the property of **BANCIL PARTNERSHIP LTD**
Copyright is reserved by them and the drawing is issued on the condition that it is not copied, reproduced, retained or disclosed to any unauthorised person, either wholly or in part without the consent in writing of **BANCIL PARTNERSHIP LTD**

BANCIL PARTNERSHIP LTD
27-29 The Broadway, Southall, Middx, UB1 1JY Tel: 020 8574 4546 Fax: 020 8574 4526

Site Address:	Client Detail:	Title:
118 Yeading Lane Hayes UB4 0EZ	118 Yeading Lane Hayes UB4 0EZ	Proposed Second Floor Plan

Scale:	1:50	Paper Size:	A3

Drawn By:	NM
Checked By:	PP
Date:	10/2018
Drawing No.	PL/VP/2922 - 03

Revisions:

Rev	Revision	Date

Proposed Front Elevation
Scale:1:100

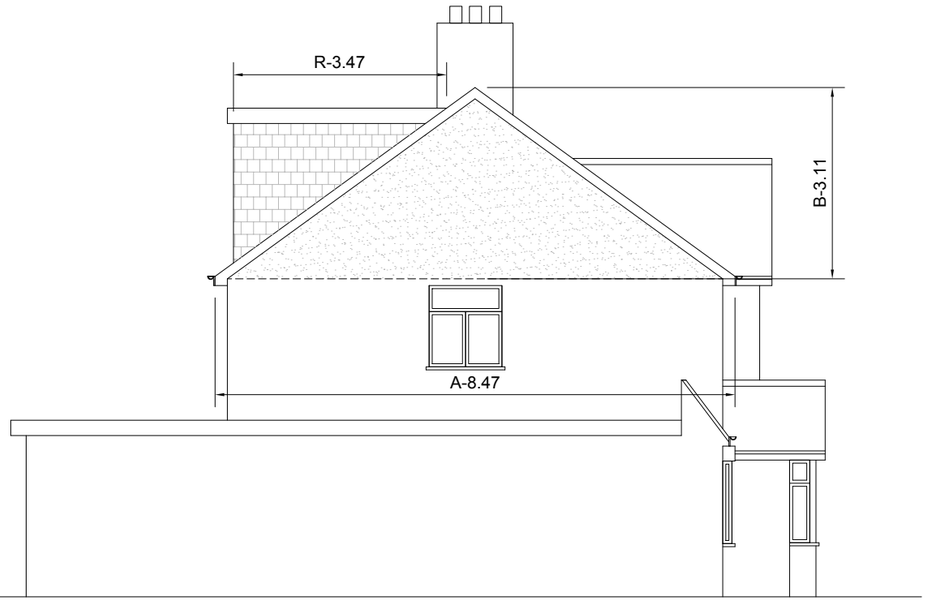

Proposed Side Elevation
Scale:1:100

VOLUME CALCULATION ;

DORMER:

(P-5.27) X (Q-2.52) X (R-3.47)X1/2 =23.00 M3

HIP TO GABLE:

(A-8.00) X (B-3.11) X (C-4.00)X1/6 =16.58 M3

TOTAL: 39.58 M3

Proposed Rear Elevation
Scale:1:100

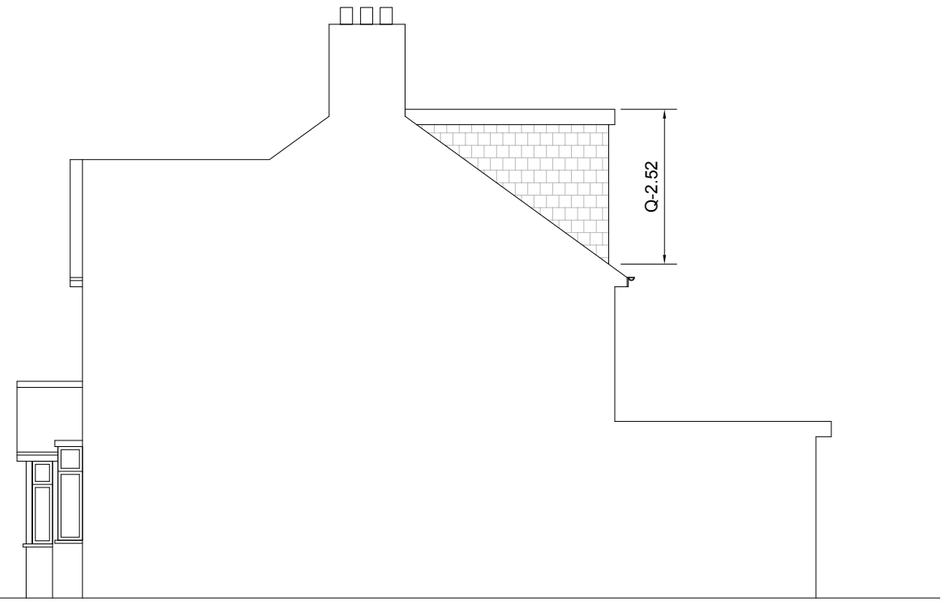

Proposed Side Elevation
Scale:1:100

1:100

0 1 2 5 10 Metre

BANCIL PARTNERSHIP LTD

Dimensions to be verified on site
DO NOT SCALE FROM THIS DRAWING.
Any areas indicated on this drawing are for guidance only.
No responsibility is taken for their accuracy.

This drawing is the property of **BANCIL PARTNERSHIP LTD**
Copyright is reserved by them and the drawing is issued on the condition that it is not copied, reproduced, retained or disclosed to any unauthorised person, either wholly or in part without the consent in writing of **BANCIL PARTNERSHIP LTD**

27-29 The Broadway, Southall, Middx, UB1 1JY Tel: 020 8574 4546 Fax: 020 8574 4526

Site Address:
118 Yeading Lane
Hayes
UB4 0EZ

Client Detail:
118 Yeading Lane
Hayes
UB4 0EZ

Title:
Proposed Elevations

Scale: 1:100 Paper Size: A3

Drawn By: NM
Checked By: PP
Date: 10/2018
Drawing No. PL/VP/2922 - 04

Revisions:

Rev	Revision	Date