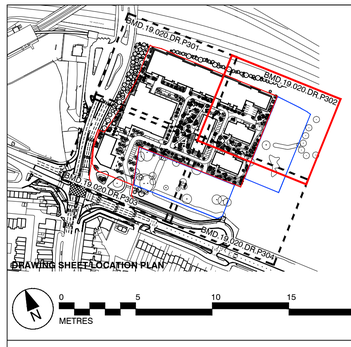

Trees				
Species	Girth	Height	Specification	No.
Acer campestre	12-14cm	300-350cm	Selected Standard; 4 brks; 2x. RB; Clear Stem 175-200cm	7
Acer campestre	14-16cm	400-450cm	Extra Heavy Standard; 5 brks; 3x. RB; Clear Stem min. 200cm	14
Acer campestre	10-12cm	300-350cm	Selected Standard; 4 brks; 2x. RB; Clear Stem 175-200cm	2
Acer campestre		350-400cm	Multi-Stemmed; Bushy; 3 Stems min.; 4x. RB	4
Acer campestre		250-300cm	Multi-Stemmed; Bushy; 2 stems; 3x. RB	5
Acer campestre	16-18cm	400-450cm	Extra Heavy Standard; 5 brks; 3x. RB; Clear Stem min. 200cm	4
Acer campestre 'Elsrik'	30-35cm	600-650cm	Semi-Mature; 4x. RB; Clear Stem min. 200cm	22
Alnus glutinosa	10-12cm	300-350cm	Selected Standard; 4 brks; 2x. RB; Clear Stem 175-200cm	4
Betula pendula	14-16cm	400-450cm	Extra Heavy Standard; 5 brks; 3x. RB; Clear Stem 175-200cm	8
Betula pendula	10-12cm	300-350cm	Selected Standard; 4 brks; 2x. RB; Clear Stem 175-200cm	1
Betula pendula		350-400cm	Multi-Stemmed; Bushy; 3 stems min.; 3x. RB	16
Betula pendula		250-300cm	Multi-Stemmed; Bushy; 2 stems; 3x. RB	31
Betula pendula	12-14cm	300-350cm	Selected Standard; 4 brks; 2x. RB; Clear Stem 175-200cm	3
Betula pendula	16-18cm	400-450cm	Extra Heavy Standard; 5 brks; 3x. RB; Clear Stem 175-200cm	3
Betula pubescens		350-400cm	Multi-Stemmed; Bushy; 3 stems min.; 3x. RB	3
Betula pubescens		250-300cm	Multi-Stemmed; Bushy; 2 stems; 3x. RB	4
Betula pubescens	20-25cm	min. 450cm	Semi-Mature; 3x. RB; Clear Stem min. 200cm	30
Carpinus betulus	14-16cm	400-450cm	Extra Heavy Standard; 5 brks; 3x. RB; Clear Stem 175-200cm	14
Carpinus betulus	12-14cm	300-350cm	Selected Standard; 4 brks; 2x. RB; Clear Stem 175-200cm	1
Carpinus betulus	16-18cm	400-450cm	Extra Heavy Standard; 5 brks; 3x. RB; Clear Stem 175-200cm	2
Carpinus betulus 'Fastigiata'	30-35cm	600-650cm	Semi-Mature; 4x. RB; Clear Stem min. 200cm	3
Carpinus betulus 'Frans Fontaine'	30-35cm	600-650cm	Semi-Mature; 4x. RB; Clear Stem min. 200cm	33
Prunus avium	10-12cm	300-350cm	Selected Standard; 4 brks; 2x. RB; Clear Stem 175-200cm	16
Prunus avium	12-14cm	300-350cm	Selected Standard; 4 brks; 2x. RB; Clear Stem 175-200cm	7
Prunus avium	16-18cm	400-450cm	Extra Heavy Standard; 5 brks; 3x. RB; Clear Stem 175-200cm	1
Prunus avium	14-16cm	400-450cm	Extra Heavy Standard; 5 brks; 3x. RB; Clear Stem 175-200cm	2
Prunus avium	30-35cm	600-650cm	Semi-Mature; 4x. RB; Clear Stem min. 200cm	1
Prunus padus	14-16cm	400-450cm	Extra Heavy Standard; 5 brks; 3x. RB; Clear Stem 175-200cm	3
Quercus robur	30-35cm	600-650cm	Semi-Mature; 4x. RB; Clear Stem min. 200cm	1
Quercus robur	14-16cm	400-450cm	Extra Heavy Standard; 5 brks; 3x. RB; Clear Stem 175-200cm	1
Sorbus aria	14-16cm	400-450cm	Extra Heavy Standard; 5 brks; 3x. RB; Clear Stem 175-200cm	9
Sorbus aria	20-25cm	min. 450cm	Semi-Mature; 3x. RB; Clear Stem min. 200cm	3
Sorbus torminalis	10-12cm	300-350cm	Selected Standard; 4 brks; 2x. RB; Clear Stem 175-200cm	10
Sorbus torminalis	12-14cm	300-350cm	Selected Standard; 4 brks; 2x. RB; Clear Stem 175-200cm	4
Tilia cordata	14-16cm	400-450cm	Extra Heavy Standard; 5 brks; 3x. RB; Clear Stem 175-200cm	9
Tilia cordata	16-18cm	400-450cm	Extra Heavy Standard; 5 brks; 3x. RB; Clear Stem 175-200cm	4
Tilia cordata 'Greenspire'	30-35cm	600-650cm	Semi-Mature; 4x. RB; Clear Stem min. 200cm	4
Tilia platyphyllos	30-35cm	600-650cm	Semi-Mature; 4x. RB; Clear Stem min. 200cm	5
Tilia platyphyllos	14-16cm	400-450cm	Extra Heavy Standard; 5 brks; 3x. RB; Clear Stem min. 200cm	4
Ulmus 'Columella'	20-25cm	500-550cm	Semi-Mature; 3x. RB; Clear Stem min. 200cm	3

Hedges			
Species	Girth	Height	Specification
Carpinus betulus		80-100cm	1+1; Transplant - seed raised; B
Crataegus monogyna		80-100cm	1+2; Transplant - seed raised; B
Ligustrum vulgare		80-100cm	2; Cutting; Branched; 3 brks; B

Native Shrub Mix			
Mix %	Species	Specification	Density
10%	Acer campestre	1+1; Transplant - seed raised; B	1/m²
15%	Cornus sanguinea	1+1; Transplant - seed raised; Branched; 3 brks; B	1/m²
20%	Corylus avellana	1+2; Transplant - seed raised; Branched; 3 brks; B	1/m²
10%	Ilex aquifolium	Leader with Laterals; C	1/m²
20%	Prunus spinosa	1+1; Transplant - seed raised; Branched; 2 brks; B	1/m²
10%	Sambucus nigra	1+1; Transplant - seed raised; Branched; 3 brks; B	1/m²

Ornamental Mix A						
%	Species	Diameter	Height	Pot Size	Specification	Den
15%	Betonica officinalis			2L	Full Pot; C	5/m²
15%	Ceanothus 'Blue Mound'	30-40cm		3L	Branched; 5 brks; C	4/m²
10%	Geranium pratense			2L	Full Pot; C	5/m²
15%	Hebe 'Red Edge'	20-30cm		3L	Bushy; 5 brks; C	5/m²
10%	Lavandula angustifolia 'Hidcote'		30-35cm	3L	Bushy; 5 brks; C	4/m²
30%	Molinia caerulea			2L	Full Pot; C	5/m²

Ornamental Mix B						
%	Species	Diameter	Height	Pot Size	Specification	Den
10%	Buddleja 'Blue Chip'		30-40cm	3L	Branched; 4 brks; C	4/m²
10%	Erysimum 'Bowles' Mauve'			2L	Full Pot; C	5/m²
10%	Hebe 'White Gem'		30-40cm	3L	Bushy; 5 brks; C	4/m²
20%	Leucanthemum vulgare			2L	Full Pot; C	5/m²
40%	Leymus arenarius			2L	Full Pot; C	4/m²
10%	Potentilla fruticosa 'Abbotswood'	20-30cm		3L	Bushy; 4 brks; C	4/m²

Ornamental Mix C						
%	Species	Diameter	Height	Pot Size	Specification	Density
10%	Centranthus ruber			2L	Full Pot; C	5/m²
15%	Cytisus 'Burkwoodii'		40-60cm	3L	Bushy; 7 brks; C	4/m²
20%	Hypericum androsaemum		30-40cm	3L	Bushy; 5 brks; C	4/m²
30%	Scabiosa caucasica			2L	Full Pot; C	5/m²
15%	Potentilla fruticosa 'Goldfinger'	20-30cm		3L	Bushy; 4 brks; C	4/m²
10%	Primula veris			2L	Full Pot; C	6/m²

Ornamental Mix D						
%	Species	Diameter	Height	Pot Size	Specification	Density
30%	Deschampsia flexuosa 'Tatra Gold'			2L	Full Pot; C	5/m²
20%	Hypericum moserianum	30-35cm		3L	Bushy; 5 brks; C	4/m²
20%	Mahonia aquifolium 'Apollo'		30-40cm	3L	Branched; 3 brks; C	4/m²
10%	Primula veris			2L	Full Pot; C	6/m²
10%	Sanguisorba officinalis			2L	Full Pot; C	6/m²
10%	Symphytum officinale			2L	Full Pot; C	4/m²

Ornamental Mix E						
%	Species	Diameter	Height	Pot Size	Specification	Density
20%	Buxus sempervirens		30-40cm	3L	Bushy; 6 brks; C	4/m²
10%	Galium odoratum			2L	Full Pot; C	6/m²
10%	Geum rivale			2L	Full pot; C	6/m²
30%	Luzula sylvatica			2L	Full Pot; C	5/m²
10%	Polystichum setiferum			3L	Full Pot; C	4/m²
20%	Prunus laurocerasus 'Otto Luyken'		30-40cm	3L	Bushy; 3 brks; C	4/m²

Ornamental Mix F						
%	Species	Diameter	Height	Pot Size	Specification	Density
10%	Anemone hupehensis 'September Charm'			2L	Full Pot; C	5/m²
30%	Carex pendula			3L	Full Pot; C	4/m²
15%	Dryopteris filix-mas			3L	Full Pot; C	3/m²
15%	Euphorbia amygdaloides robbiae			2L	Full Pot; C	5/m²
15%	Sarcococca confusa		20-30cm	3L	Bushy; 6 brks; C	3/m²
15%	Skimmia x confusa 'Kew Green'		30-40cm	3L	Bushy; 3 brks; C	4/m²

Ornamental Mix G						
%	Species	Diameter	Height	Pot Size	Specification	Density
10%	Asyla reptans 'Catlin's Giant'			2L	Full Pot; C	6/m²
10%	Asplenum scolopendrium			3L	Full Pot; C	4/m²
10%	Daphne laureola		20-30cm	3L	Branched; 3 brks; C	4/m²
30%	Deschampsia cespitosa			2L	Full Pot; C	5/m²
10%	Geranium sanguineum			2L	Full Pot; C	6/m²
20%	Sarcococca hookeriana digyna		20-30cm	3L	Bushy; 6 brks; C	5/m²

Ornamental Mix H						
%	Species	Diameter	Height	Pot Size	Specification	Density
10%	Blechnum spicant			3L	Full Pot; C	5/m²
30%	Deschampsia cespitosa			2L	Full Pot; C	5/m²
10%	Helleborus foetidus			2L	Full Pot; C	5/m²
20%	Iris foetidissima 'Gerard'	20-25cm		3L	Bushy; 4 brks; C	4/m²
10%	Myrrhis odorata			2L	Full Pot; C	5/m²
20%	Sarcococca hookeriana digyna		20-30cm	3L	Bushy; 6 brks; C	5/m²

Ornamental Mix I						
%	Species	Diameter	Height	Pot Size	Specification	Density
30%	Cornus sanguinea		40-60cm	3L	Branched; 4 brks; C	4/m²
20%	Cotinus coggygria		40-60cm	2L	Bushy; 5 brks; C	4/m²
5%	Eupatorium cannabinum			2L	Full Pot; C	3/m²
10%	Geranium pratense			2L	Full Pot; C	6/m²
10%	Lavandula x intermedia 'Grosso'		20-30cm	3L	Bushy; 5 brks; C	4/m²
10%	Leycesteria formosa		40-60cm	3L	Branched; 3 brks; C	3/m²
15%	Molinia caerulea			2L	Full Pot; C	5/m²

Ornamental Mix J						
%	Species	Diameter	Height	Pot Size	Specification	Density
30%	Cornus sanguinea		40-60cm	3L	Branched; 4 brks; C	4/m²
5%	Eupatorium cannabinum			2L	Full Pot; C	3/m²
10%	Leycesteria formosa		40-60cm	3L	Branched; 3 brks; C	3/m²
15%	Leymus arenarius			2L	Full Pot; C	4/m²
10%	Persicaria bistorta			2L	Full Pot; C	4/m²
10%	Potentilla fruticosa 'Goldfinger'	20-30cm		3L	Bushy; 4 brks; C	4/m²
20%	Viburnum opulus		40-60cm	3L	Branched; 4 brks; C	4/m²

Ornamental Mix K						
%	Species	Diameter	Height	Pot Size	Specification	Density
10%	Asplenum scolopendrium			3L	Full Pot; C	4/m²
25%	Corylus avellana		60-80cm	3L	Branched; 3 brks; C	3/m²
10%	Deschampsia cespitosa			2L	Full Pot; C	5/m²
10%	Geranium sanguineum			2L	Full Pot; C	6/m²
20%	Ilex aquifolium		40-60cm	3L	Bushy; 3 brks; C	3/m²
15%	Sambucus nigra 'Black Beauty'		40-60cm	3L	Branched; 3 brks; C	3/m²
10%	Skimmia japonica 'Rubella'		30-40cm	3L	Bushy; 3 brks; C	4/m²

Ornamental Mix L						
%	Species	Diameter	Height	Pot Size	Specification	Density
10%	Blechnum spicant			3L	Full Pot; C	4/m²
20%	Carex pendula			2L	Full Pot; C	4/m²
20%	Corylus avellana		60-80cm	3L	Branched; 3 brks; C	3/m²
10%	Geum rivale			2L	Full pot; C	5/m²
10%	Hypericum androsaemum		30-40cm	3L	Bushy; 5 brks; C	4/m²
20%	Ilex aquifolium		40-60cm	3L	Bushy; 3 brks; C	3/m²
10%	Prunus laurocerasus 'Etna'		40-60cm	3L	Bushy; 4 brks; C	4/m²

This drawing is the property of Bradley Murphy Design Ltd. Copyright is reserved by them and the drawing is issued on the condition that it is not copied, reproduced, retained nor disclosed to any unauthorized person either wholly or in part without the consent of Bradley Murphy Design Ltd.

NOTES:

1. THIS DRAWING IS BASED ON:
   DEVELOPMENT ROAD / ON STREET PARKING - WSP
   70057679-TP-SK-13-TR1
   ARCHITECTURAL LAYOUTS - COLLADO COLLINS
   P0 100 P3 / PO 101 P3 / PO 111 P3
2. THIS DRAWING SHOULD BE READ IN CONJUNCTION WITH ALL OTHER LANDSCAPE DRAWINGS AND DOCUMENTS
3. THIS DRAWING IS NOT INTENDED FOR CONSTRUCTION
4. DO NOT SCALE FROM THIS DRAWING
5. ANY DISCREPANCIES WITHIN THIS DRAWING OR BETWEEN THIS DRAWING AND ANY OTHER INFORMATION IS TO BE REPORTED TO BMD FOR CLARIFICATION

BOUNDARIES

- **APPLICATION BOUNDARY** — AS PER COLLADO COLLINS DRAWINGS
- **OWNERSHIP BOUNDARY** — AS PER COLLADO COLLINS DRAWINGS

SOFT LANDSCAPE

- **EXISTING TREES / GROUPS TO BE RETAINED**
- **FEATURE TREES** — REFER TO PLANTING PLANS FOR DETAILS
- **PARKLAND / STREET TREES** — REFER TO PLANTING PLANS FOR DETAILS
- **ORNAMENTAL TREES** — REFER TO PLANTING PLANS FOR DETAILS
- **AMENITY / ORNAMENTAL SHRUB PLANTING** — REFER TO PLAN & SCHEDULE FOR DETAILS
- **NATIVE SHRUB PLANTING** — REFER TO PLAN & SCHEDULE FOR DETAILS
- **900MM HIGH HEDGE** — REFER TO PLAN & SCHEDULE FOR DETAILS
- **WETLAND MEADOW** — SEEDED WITH EMORSGATE EM8 @ 4G/M2
- **SWALE BASE** — SEEDED WITH EMORSGATE EP1 @ 4G/M2
- **GRASSLAND MEADOW** — SEEDED WITH EMORSGATE EM4 @ 4G/M2
- **AMENITY GRASS** — SEEDED WITH GERMINAL ABERSUTAIN @ 40G/M2

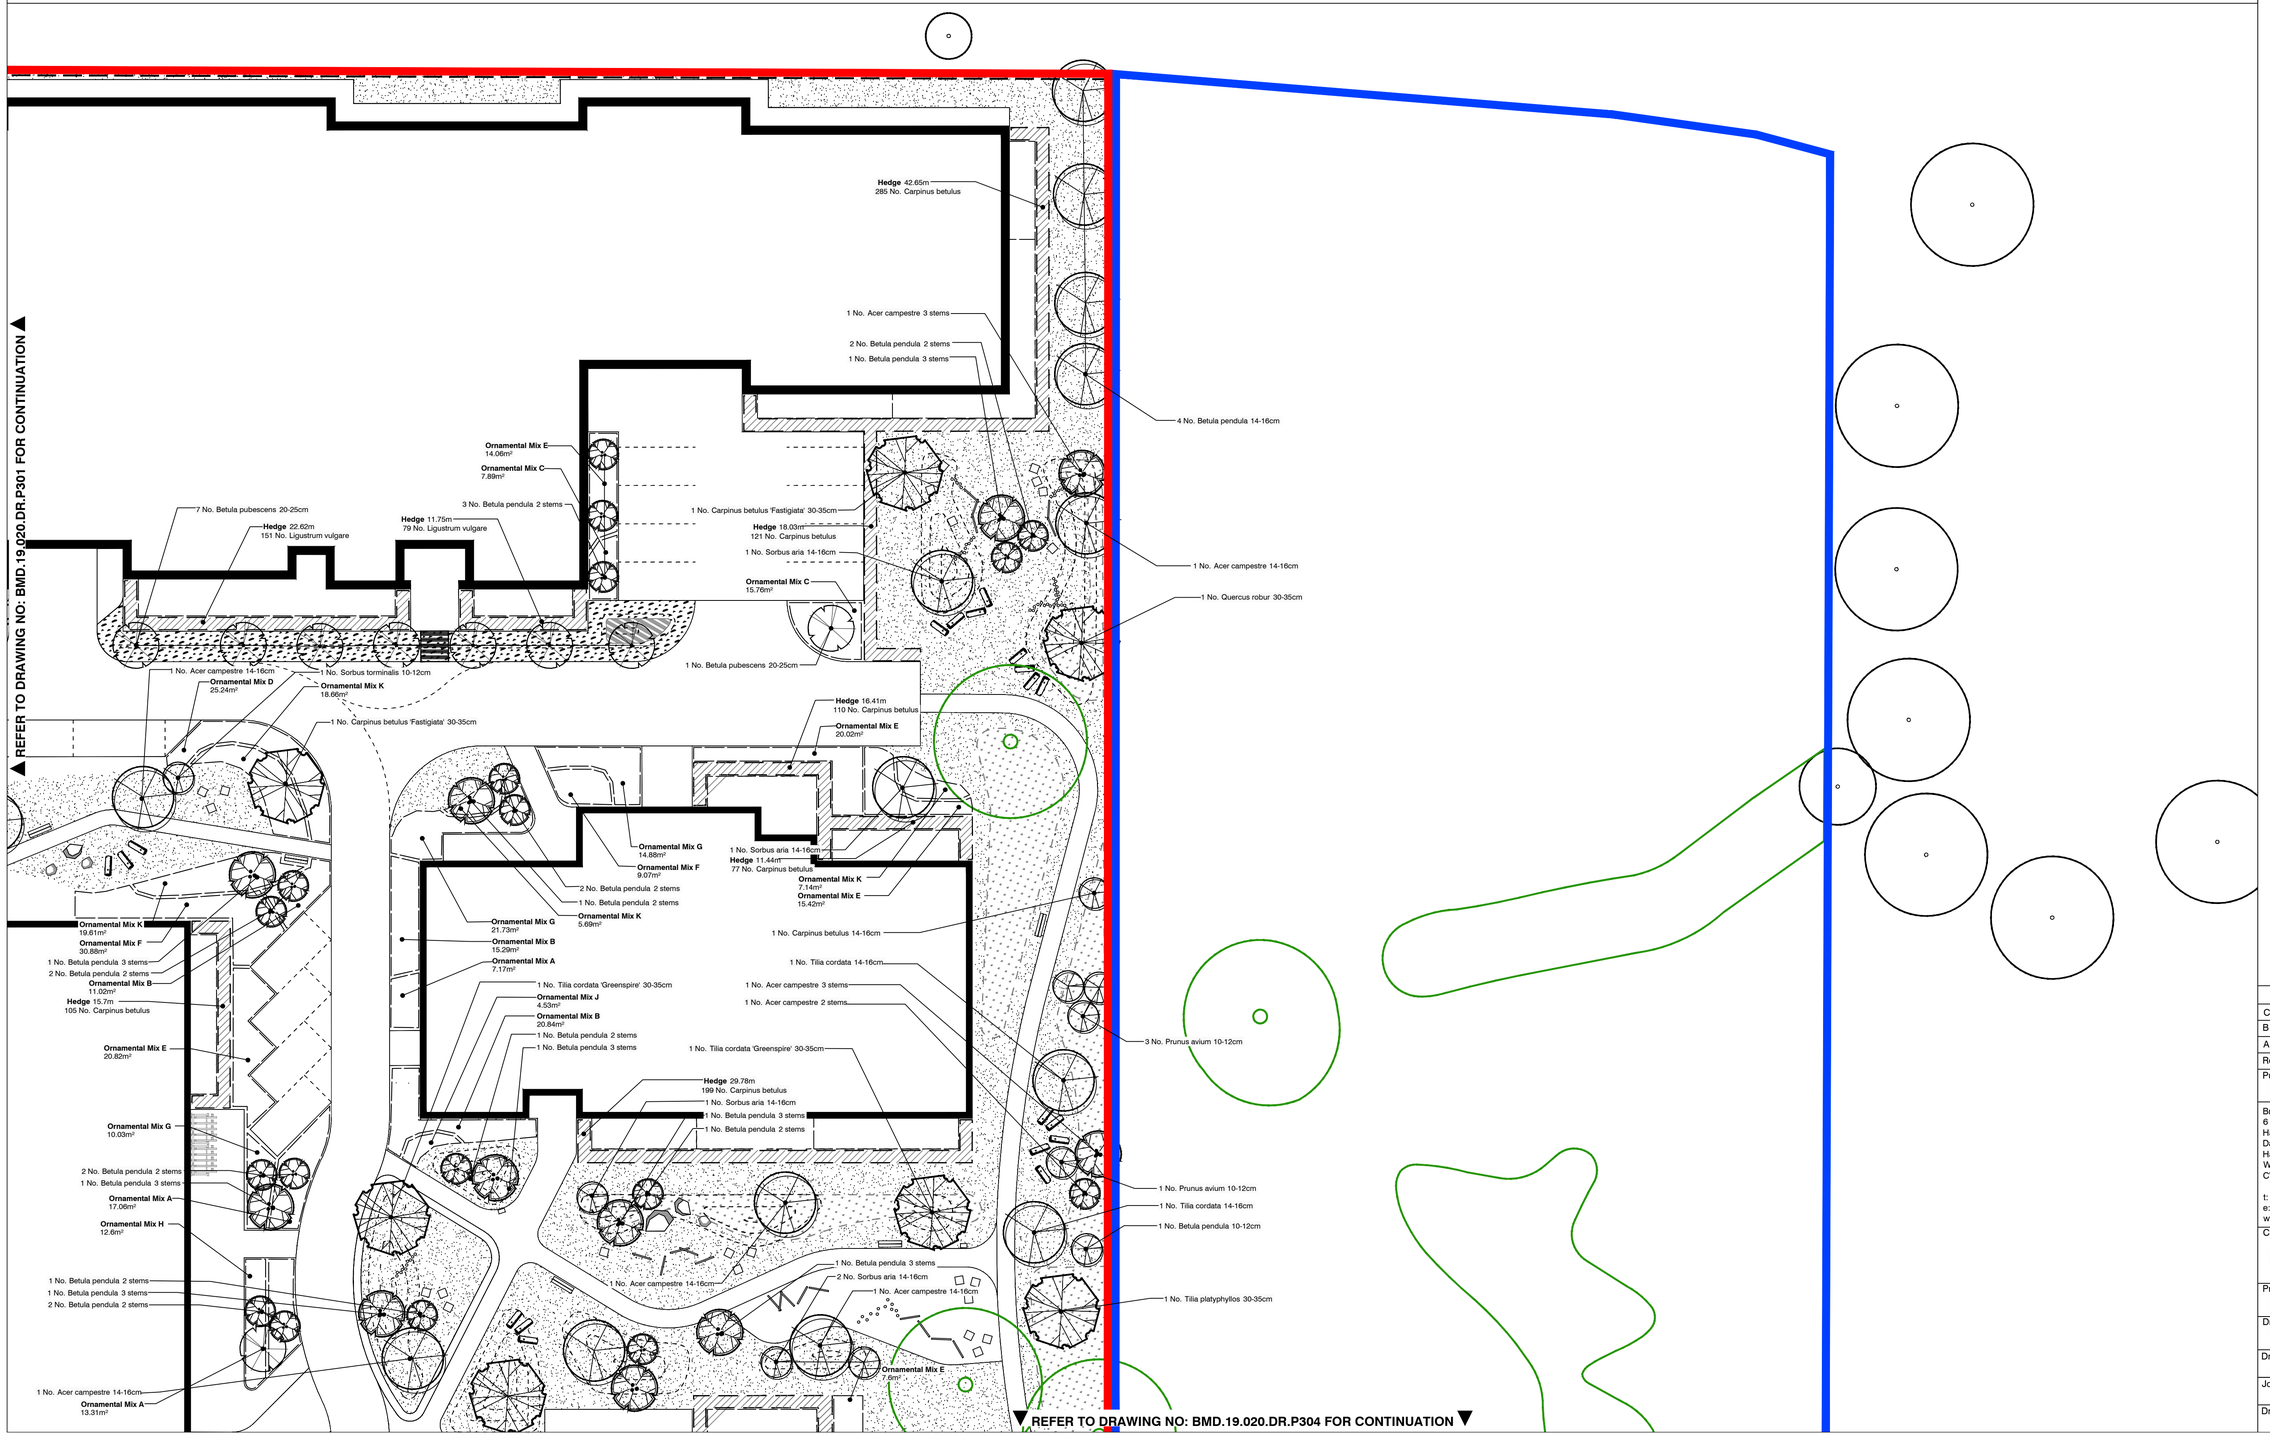

Rev	Description	Date
C	Updated to latest Architectural layouts	24.07.20
B	Updated to latest Architectural layouts	14.07.20
A	Updated to latest P3 Architectural layouts	04.10.19

Purpose of Issue
PLANNING

Bradley Murphy Design Ltd
6 The Courtyard
Hatton Technology Park
Dark Lane
Hatton
Warwickshire
CV35 8XB

t: 01926 676496
e: info@bradleymurphydesign.co.uk
www.bradleymurphydesign.co.uk

Client
INLAND HOMES

Project
HILLINGDON GARDENS

Drawing Title
PLANTING PLAN (SHEET 2 OF 4)

Drawn	Checked	Approved	Date
DB	CC	LB	13/09/2019
Job No. 19.020	Scale 1:200	Sheet Size A1	Revision C

Drawing Number
BMD.19.020.DR.P302