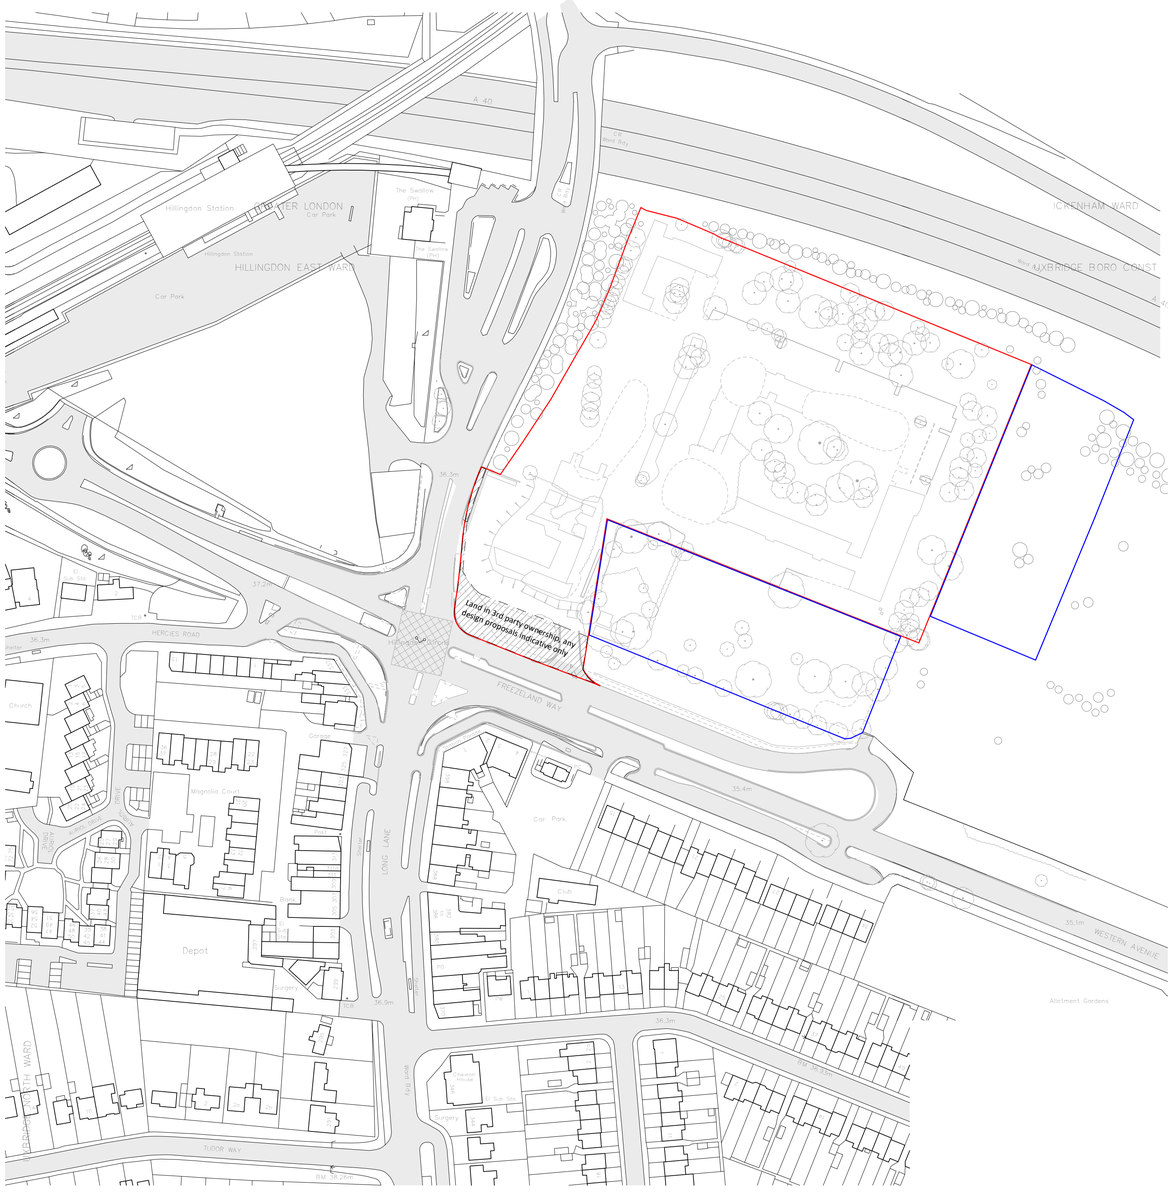

NOTES
CONSULTANTS
- Refer to highways consultant's drawings for details
- Refer to landscape consultant's drawings for details
- Landscaping layout is indicative only

AREAS
- Refer to area schedule

© Copyright Reserved. ColladoCollins Partners LLP

Rev	Notes	Date	By	Auth
P1	DRAFT Planning Issue	30-08-19	CS	FvB
P2	Issue for Planning	19-09-05	CS	FvB
P3	Planning amendment	19-09-24	CS	FvB

Extent of application site
Including land in 3rd party ownership

Extent of leasehold site

Land in 3rd party ownership

0m 20m 40m 60m 80m 100m

VISUAL SCALE 1:1000 @ A1

ColladoCollinsArchitects
17-19 Foley Street
London W1W 6DW
T 020 7580 3490
F 020 7580 2917
info@colladocollins.com
www.colladocollins.com

Date: 09/02/19
Drawn By: BM
Checked by: JBC
Scale @ A1: As indicated
Scale @ A3: 1 : 2500
CAD File No:

Inland Homes
Hillingdon
Location Plan

PLANNING
19011 E0-001

P3
Revision