


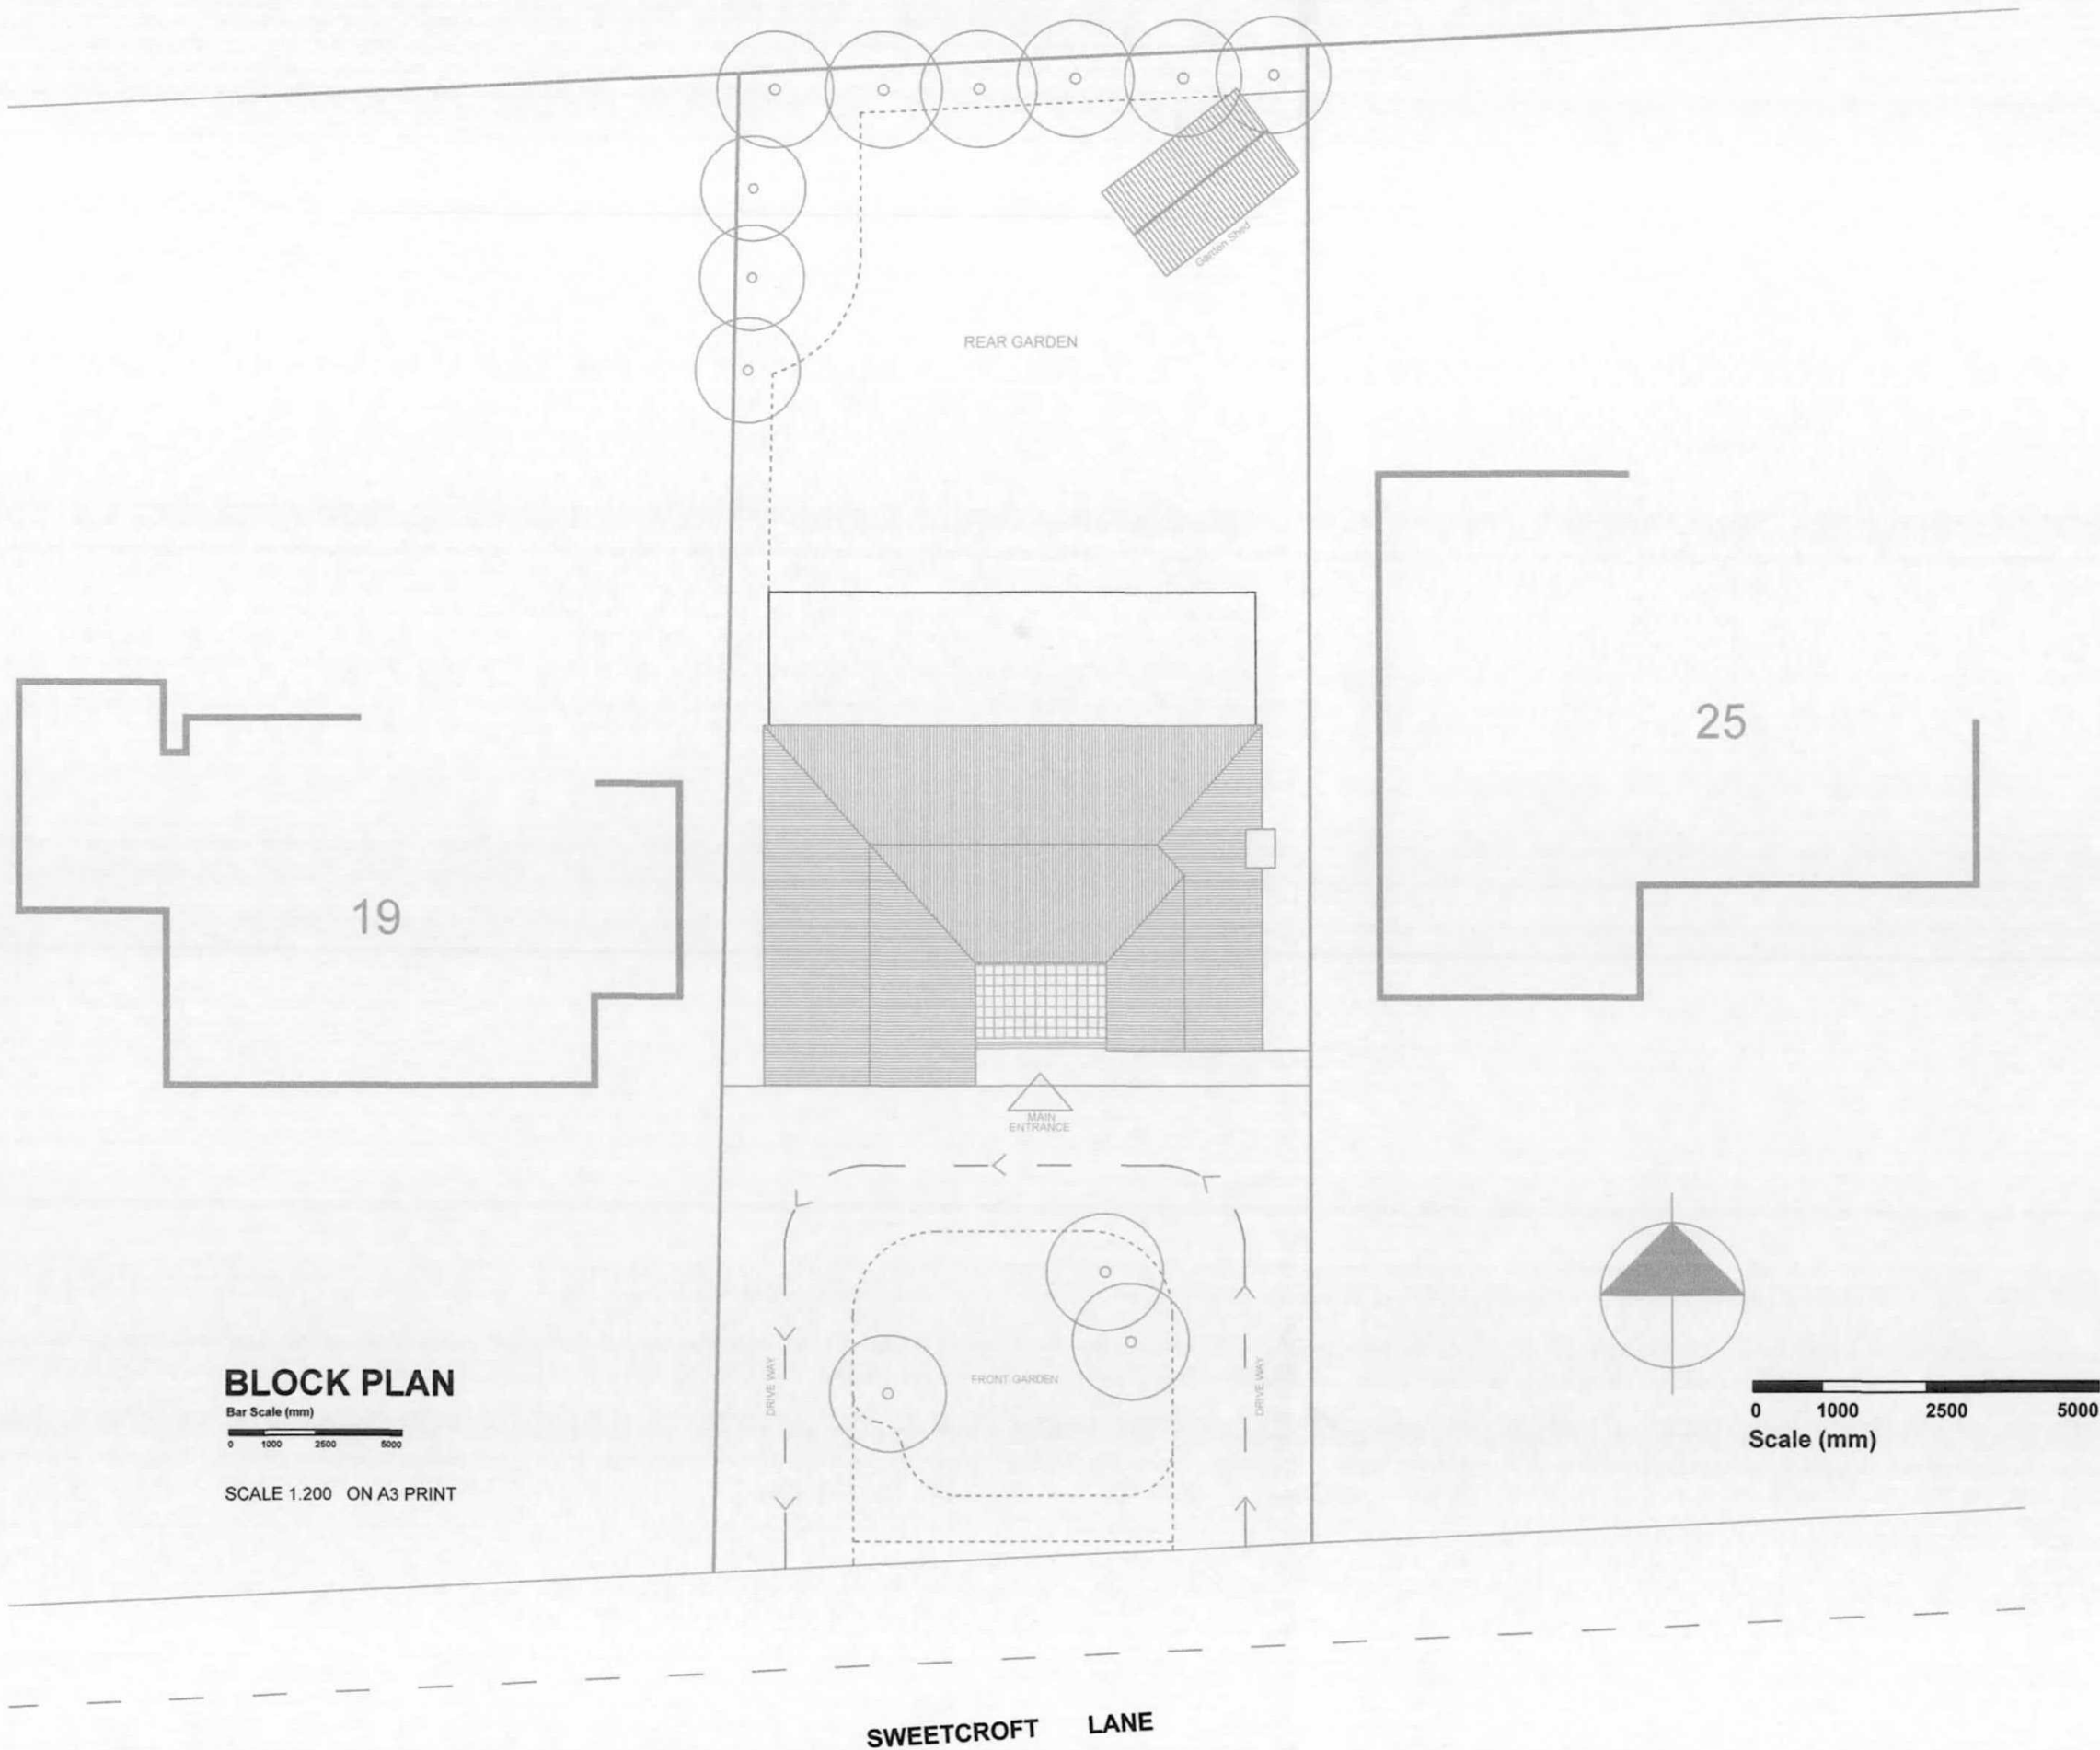

Mr. Ashok Thakker

Mobile 07956292873
Email: ashok.thakker@hotmail.co.uk

21 SWEETCROFT LANE
UXBRIDGE
HILLINGDON, UB10 9LD

Dwg: BLOCK PLAN

Scale: 1:200 on A3 Date: DEC 2015

Dwg No: 21/SWCT/101