

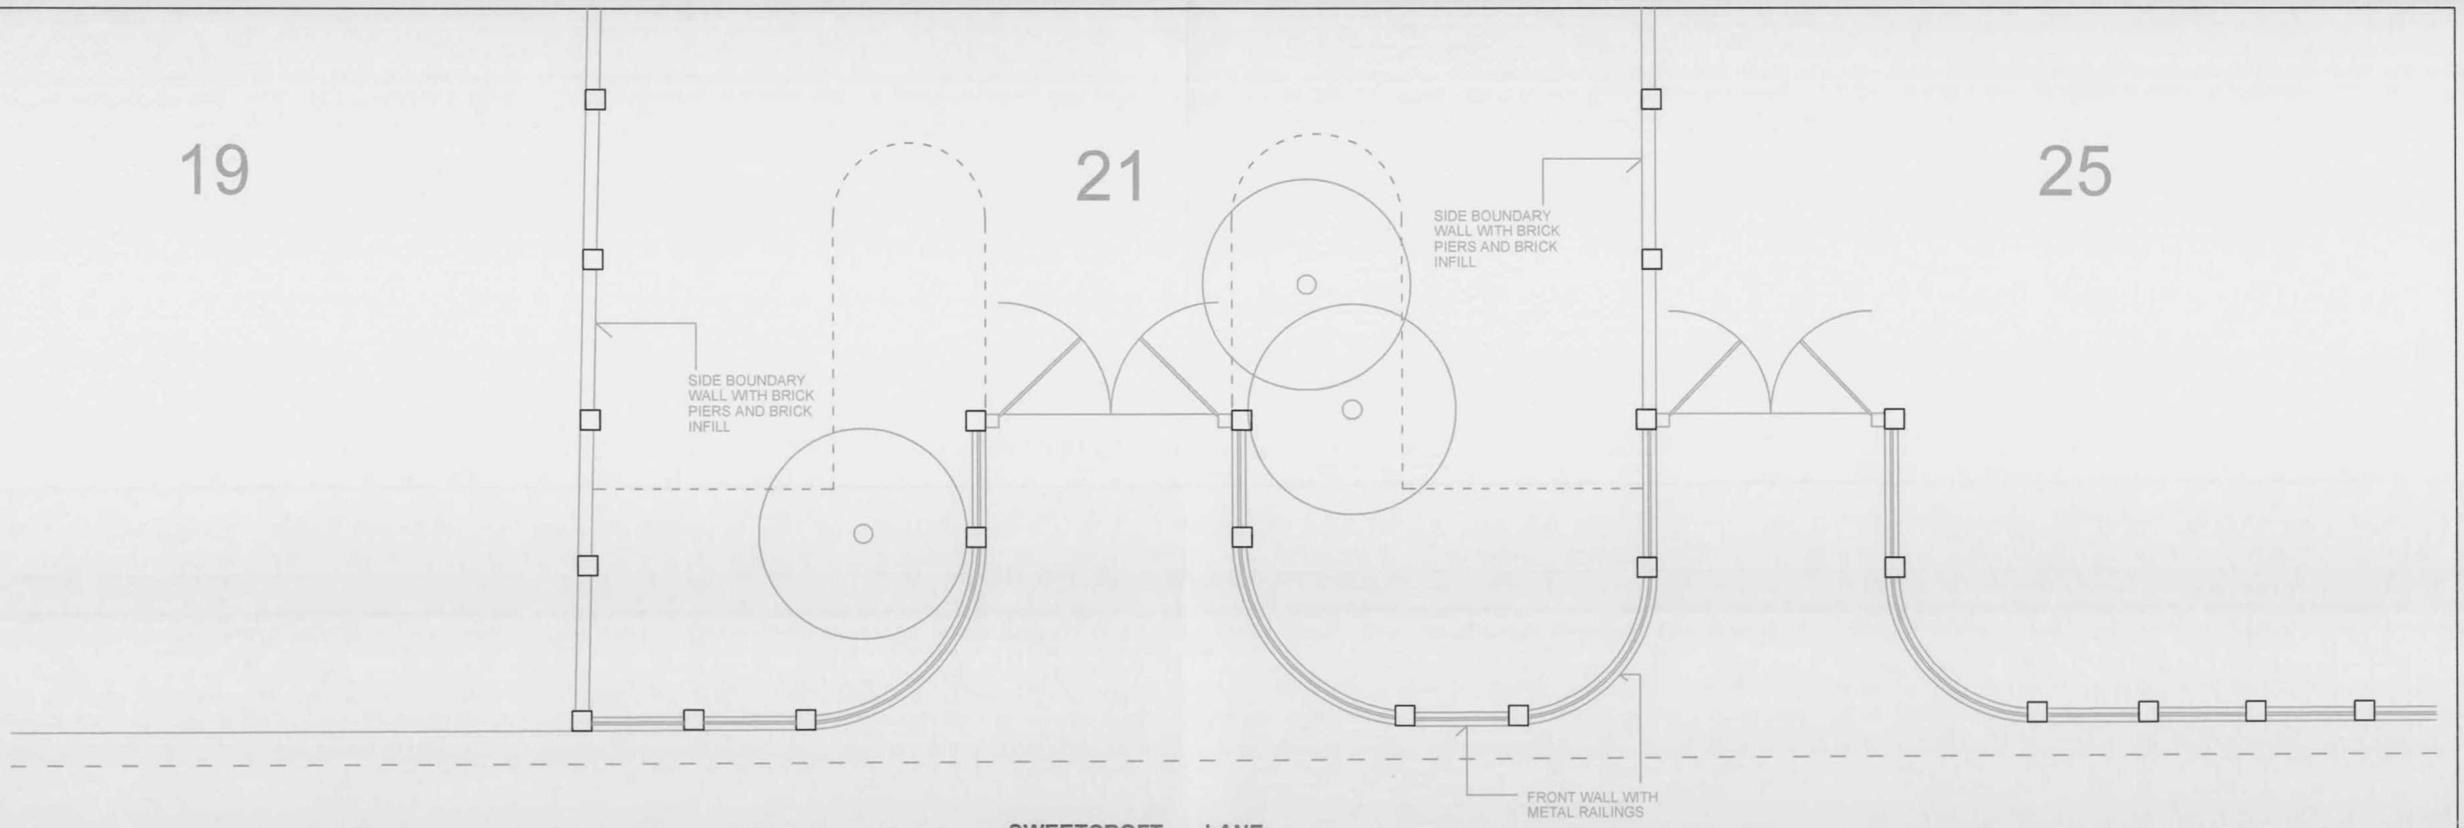


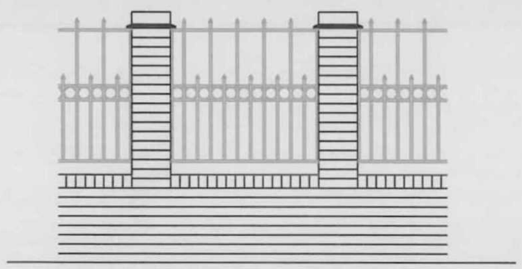


PROPOSED FRONT BOUNDARY WALL TO MATCH THAT OF THE NEIGHBOURING NO 25 SWEETCROFT LANE.

SCALE 1.50 ON A3

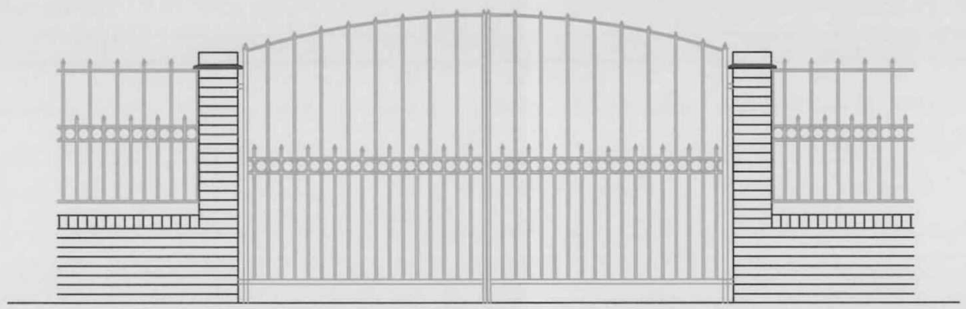

PROPOSED ENTRY GATE

SCALE 1.50 ON A3

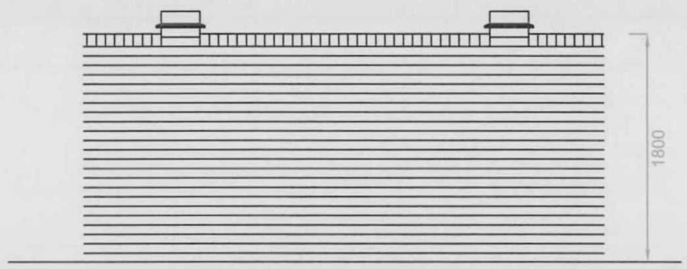

PROPOSED SIDE BOUNDARY WALL.

SCALE 1.50 ON A3

INFORMATION CONTAINED IN THIS DWG IS CONFIDENTIAL AND MAY NOT BE USED FOR ANY OTHER PURPOSE OTHER THAN THAT FOR WHICH THE DWG. WAS SUPPLIED. HKB DESIGN & BUILD LTD MAINTAINS COPYRIGHT OF DWG. AND ACCEPTS NO LIABILITY TO ANY THIRD PARTY RELYING ON INFORMATION CONTAINED IN THE DWG.

CONTRACTORS MUST VERIFY ALL DIMENSIONS ON SITE BEFORE COMMENCING ANY WORK OR SHOP DRAWINGS.
FIGURED DIMENSIONS ARE TO BE USED IN PREFERENCE TO SCALED DIMENSIONS.
IF THIS DRAWING EXCEEDS THE QUANTITIES TAKEN IN ANY WAY THE ARCHITECTS ARE TO BE INFORMED BEFORE THE WORK IS INITIATED.

REV A

Amendment to scale reference.

5. 02 . 2019

0 1000 2500 5000

Bar Scale (mm)

HKB Design & Build
ARCHITECTS : INTERIOR : CONSTRUCTION

49 GROVELANDS ROAD
London N13 4RJ
Mob 07939 241029
hkingbrown@yahoo.co.uk

Job: 21 SWEETCROFT LANE
UXBRIDGE
HILLINGDON UB10 9LD

Dwg: PROPOSED FRONT GARDEN WALLS

Scale: 1.100 & 1.50 A3 | Date: Jan 2019 | Drawn:

Dwg No: HBK / 2019 / 21SL / 03 A