

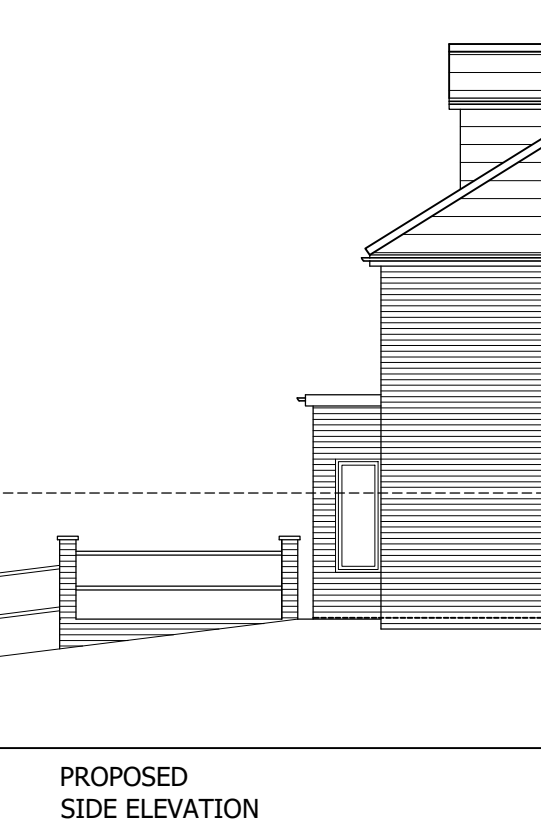


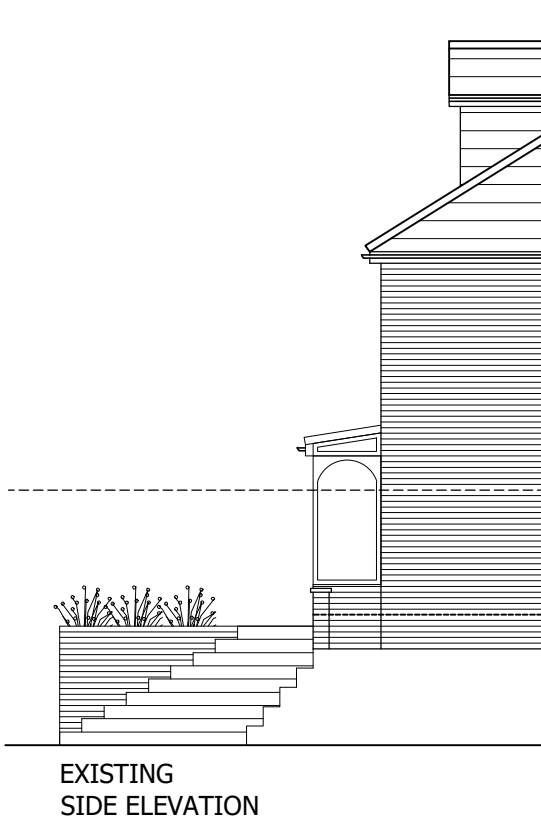

LOCATION PLAN SCALE 1=1250

20 0 20 40 60 80 100Metres

THIS DRAWING HAS BEEN PRODUCED FROM EMAPSITE ORDINANCE SURVEY MASTER MAP
Reproduction in whole or in part is prohibited without the prior permission of Ordnance Survey.

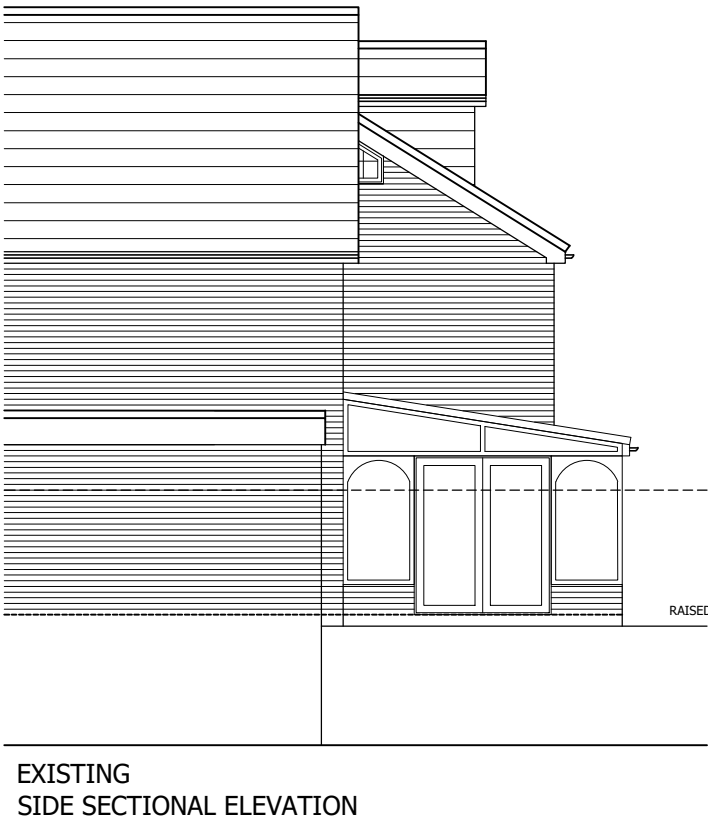

NOTES AND KEY




BOUNDARY OUTLINE

HATCH INDICATES EXISTING CONSERVATORY TO BE REPLACED WITH EXTENSION



BLOCK PLAN SCALE 1=500

5 0 5 10 20 40Metres

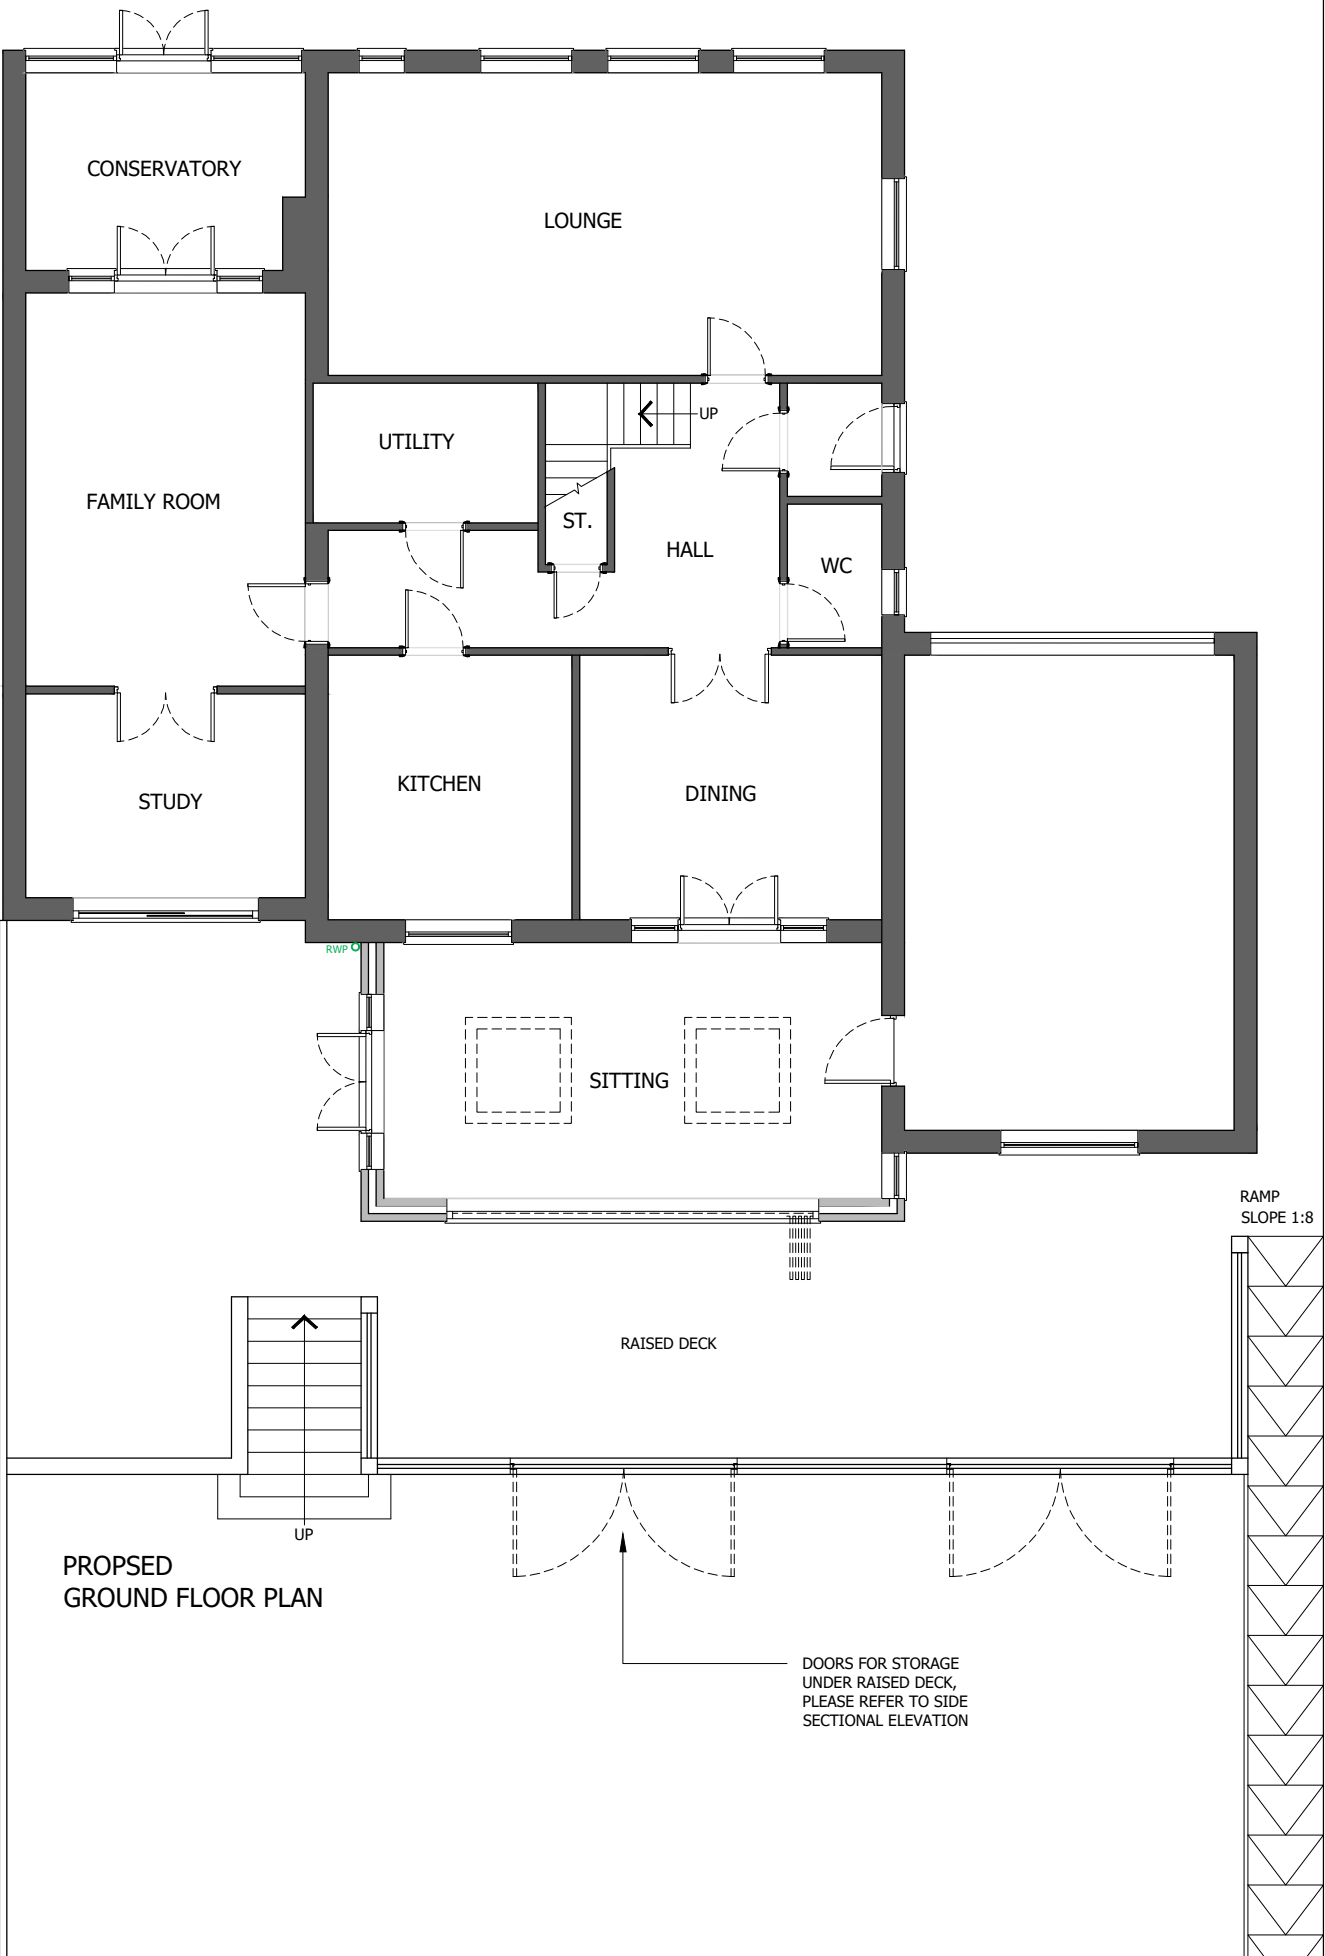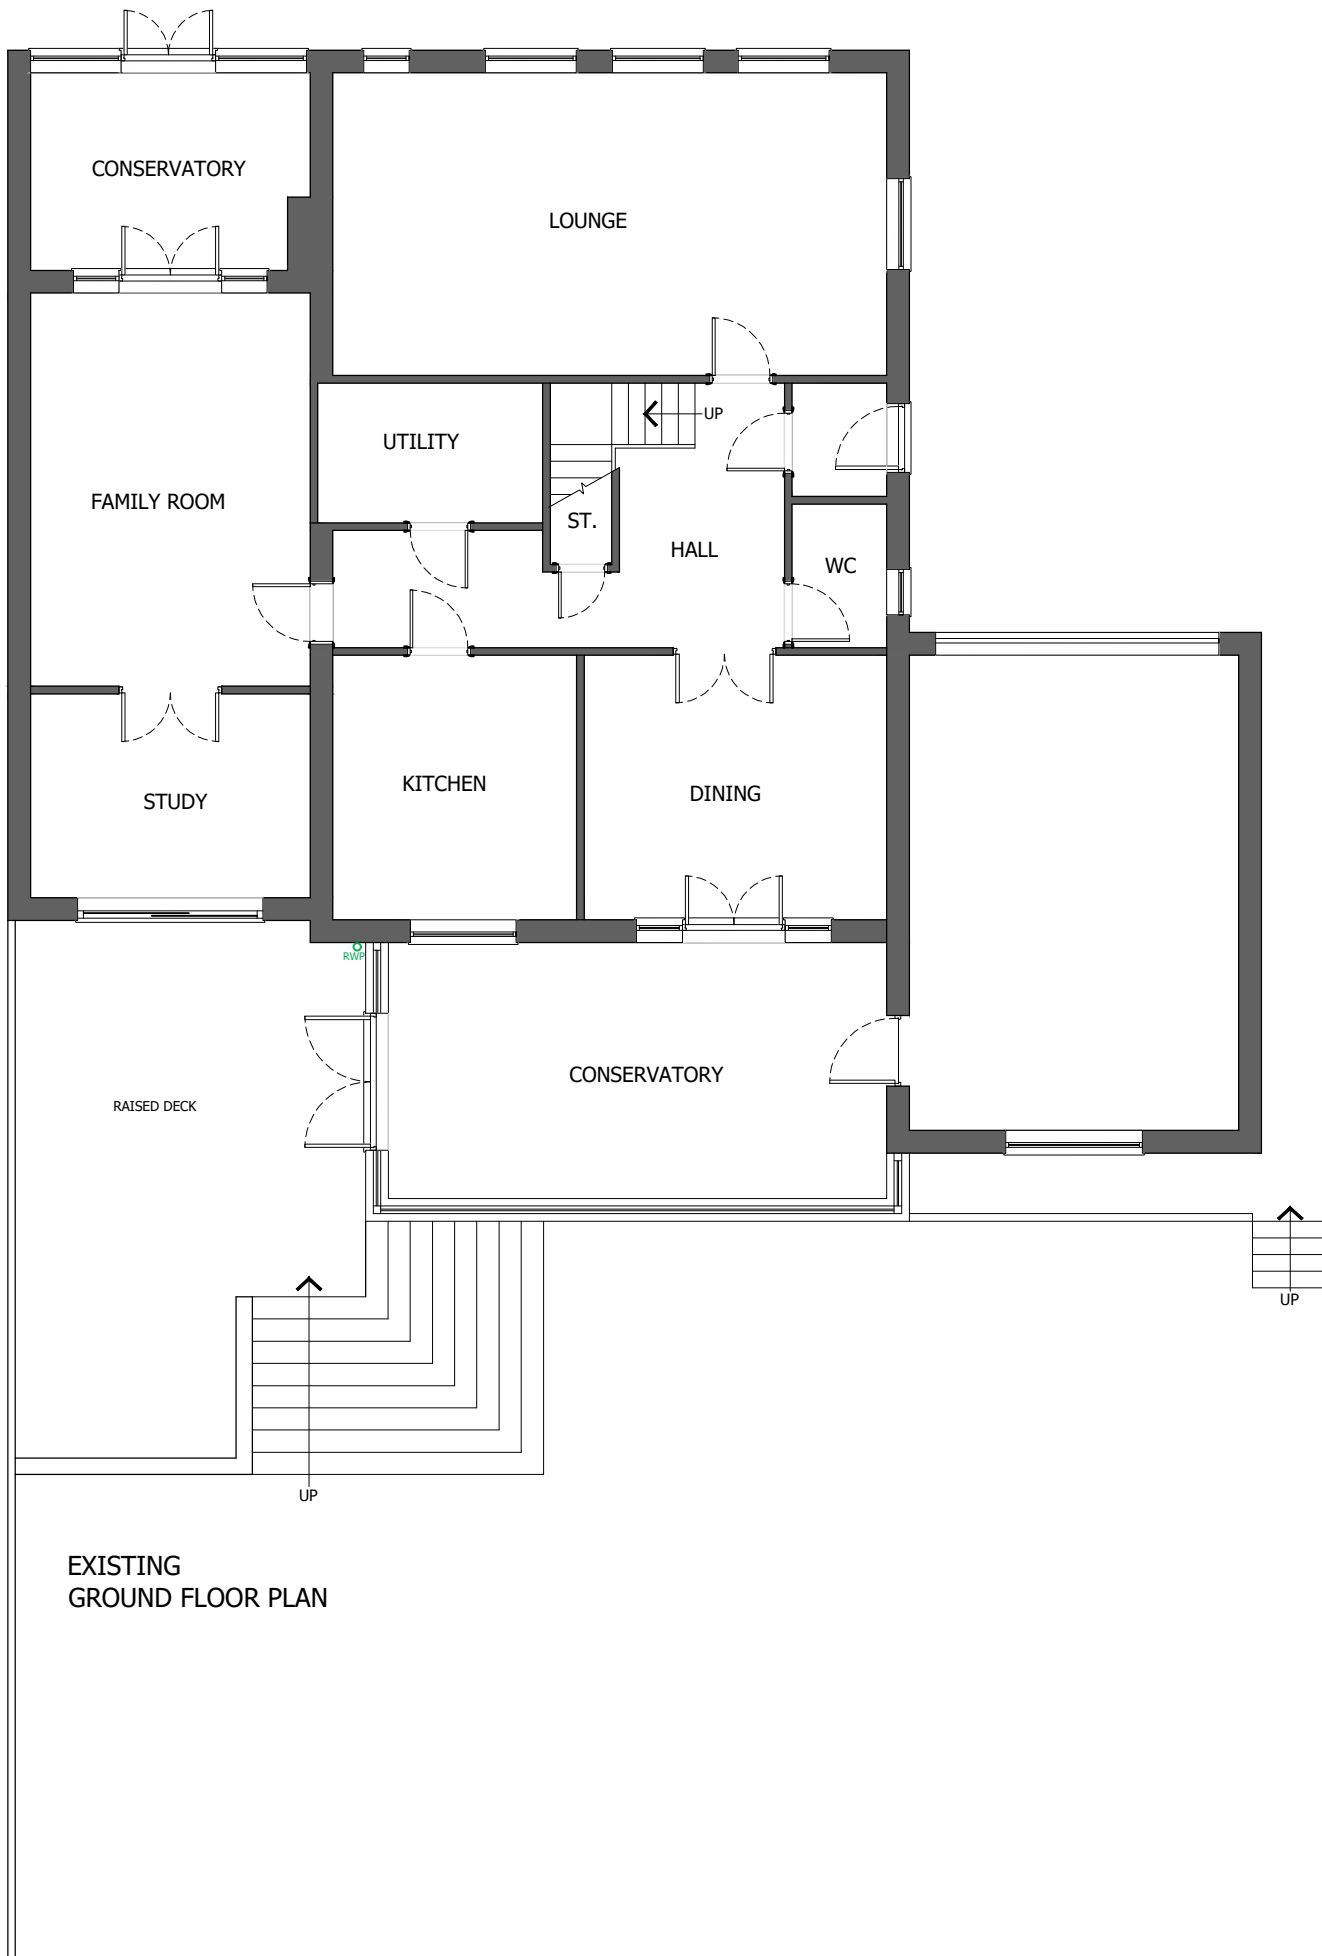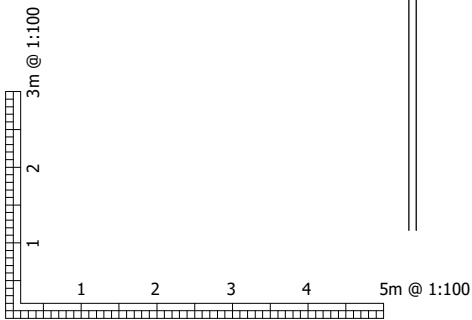

Status PLANNING APPLICATION

Project

REPLACEMENT OF EXISTING REAR CONSERVATORY WITH EXTENSION, 30 HALLAND WAY, NORTHWOOD HA6 2BY

Client PRAFUL

ARCHIGRACE

Architectural Design, Planning & Building Regulations
info@archigrace.co.uk, Ph. 07411 - 235060, 01753 - 709800
www.archigrace.co.uk, Registration no. 08642485

Registered LABC Partner with
SLOUGH BOROUGH COUNCIL



Project No
577

Drawing No
PL-01

Rev
P1

Scale @ A1
100,500,1250

Drawn by
EU