REV	AMENDMENTS
A	Room labels added 13/06/2018

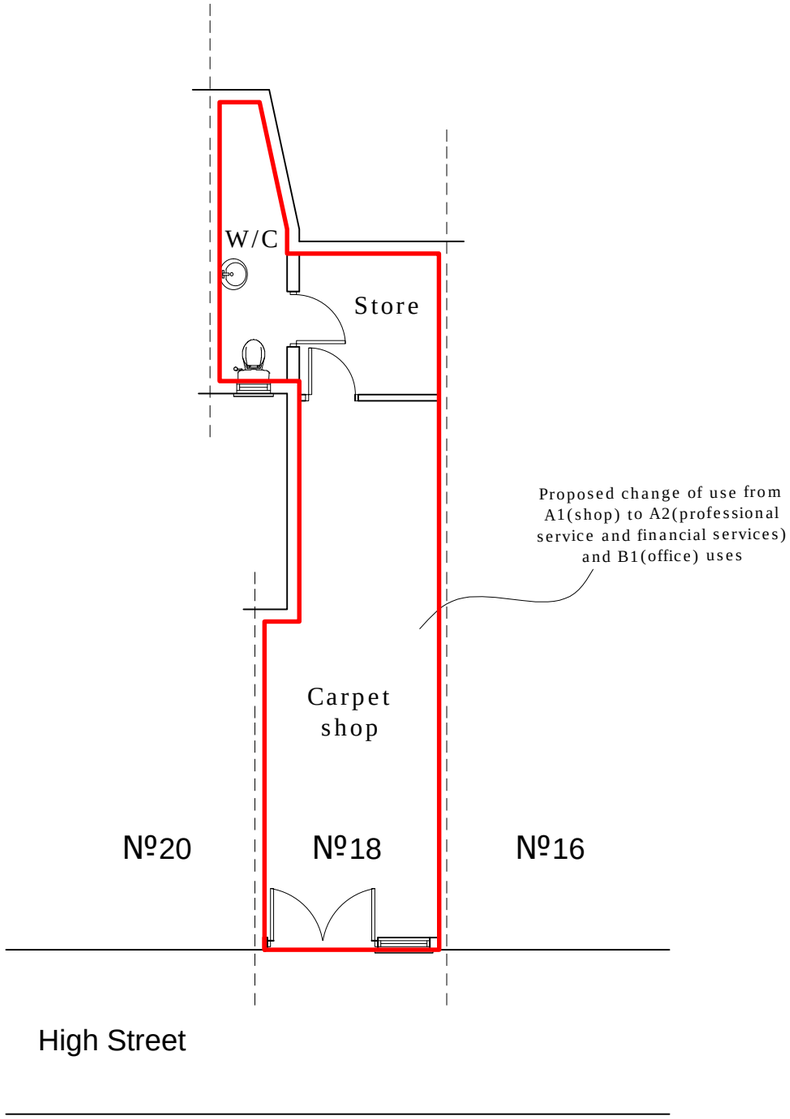

EXISTING PLAN

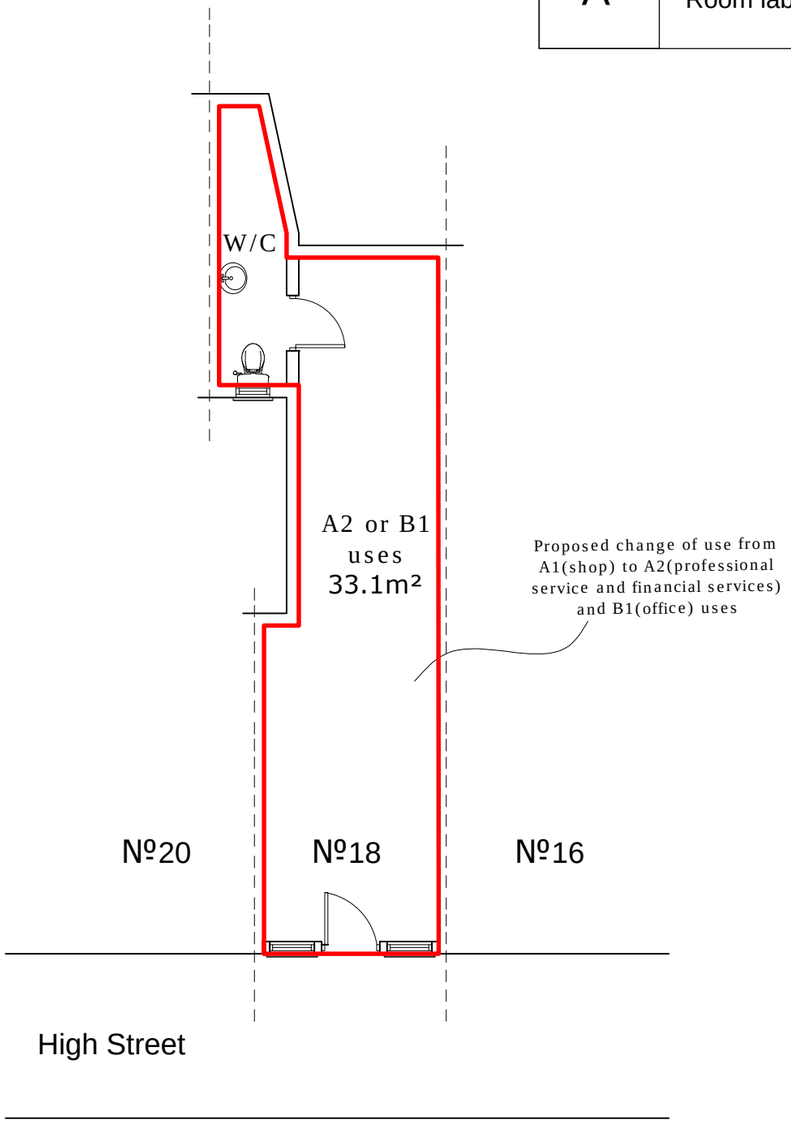

PROPOSED PLAN

GROUND FLOOR

18 High st., Old Northwood, HA6 1BN

Scale Bar 1:100 @ A3 Metres
0 1 2 3 4 5 6 7 8 9 10

THE GILLETT MACLEOD PARTNERSHIP
Chartered Architects & Town Planning Consultants
1 High Road Old Eastcote Pinner Middlesex HA5 2EW tel. 0208 868 1333

Drg. No. 18/3192/3 A
Scale 1:100@A3
Date 22/05/18
Drawn by V.Kolomytkina

REVISION A

C drawer