



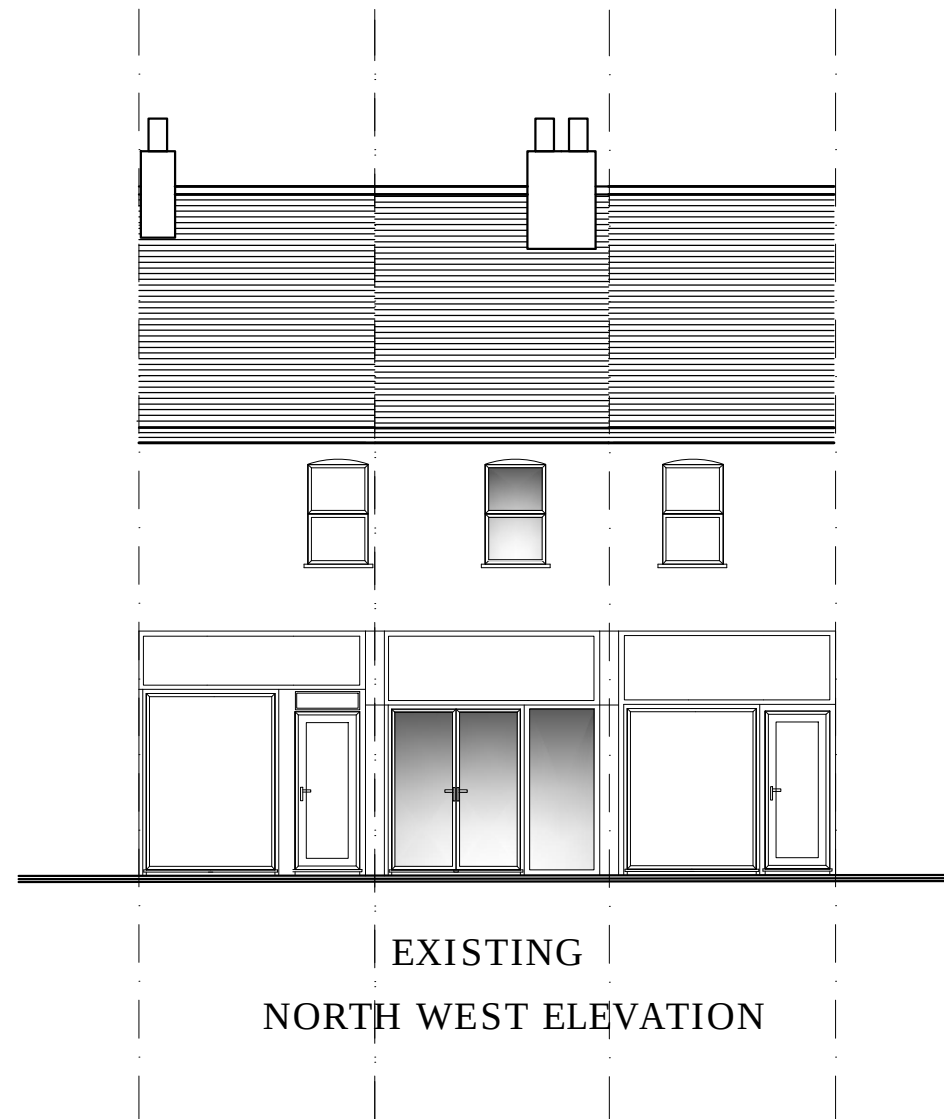

18 High st., Old Northwood, HA6 1BN

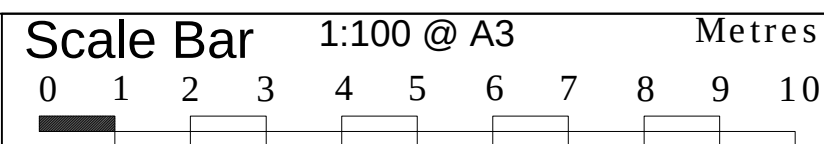

THE GILLETT MACLEOD PARTNERSHIP
Chartered Architects & Town Planning Consultants
1 High Road Old Eastcote Pinner Middlesex HA5 2EW tel. 0208 868 1333

Drg. No. 18/3192/4
Scale 1:100@A3
Date 04/06/18
Drawn by V.Kolomytkina

REVISION

Ⓒ drawer