


LOCATION PLAN

18 High st., Old Northwood, HA6 1BN

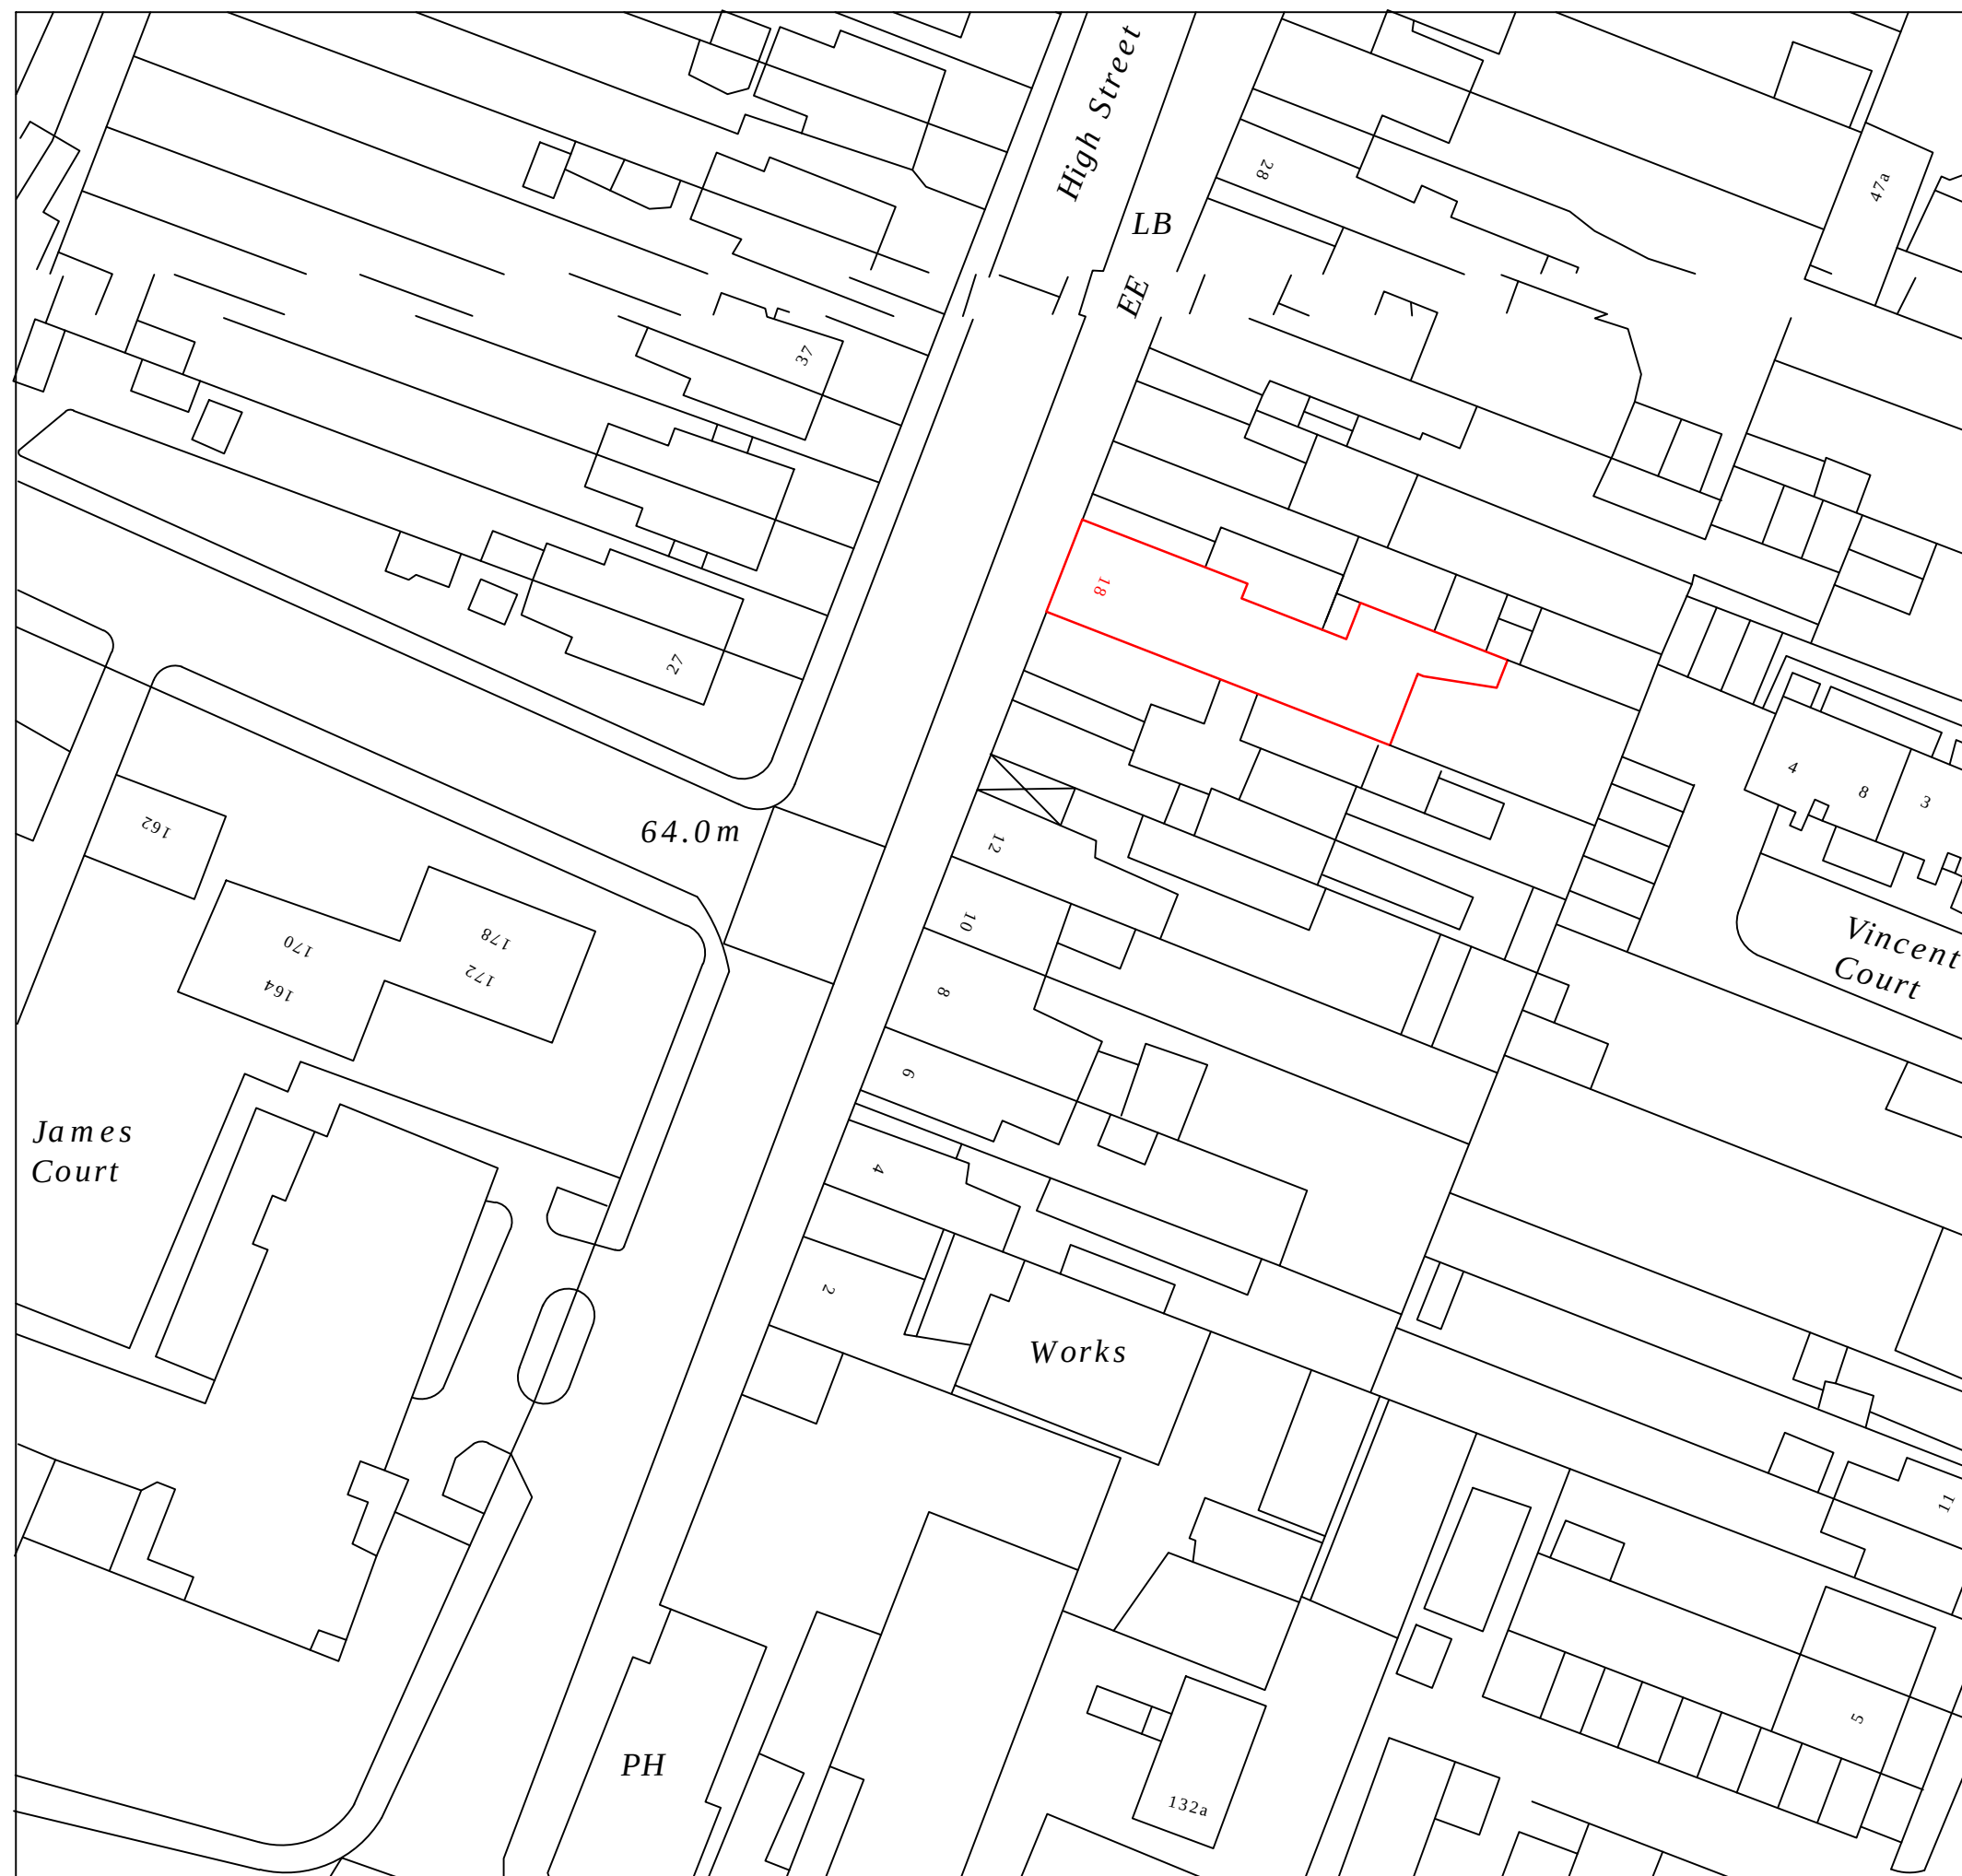

THE GILLETT MACLEOD PARTNERSHIP
Chartered Architects & Town Planning Consultants

1 High Road Old Eastcote Pinner Middlesex HA5 2EW tel. 0208 868 1333

Drg. No. 18/3192/1
Scale 1250@A4
Date 22/05/18
Drawn by V.Kolomytkina