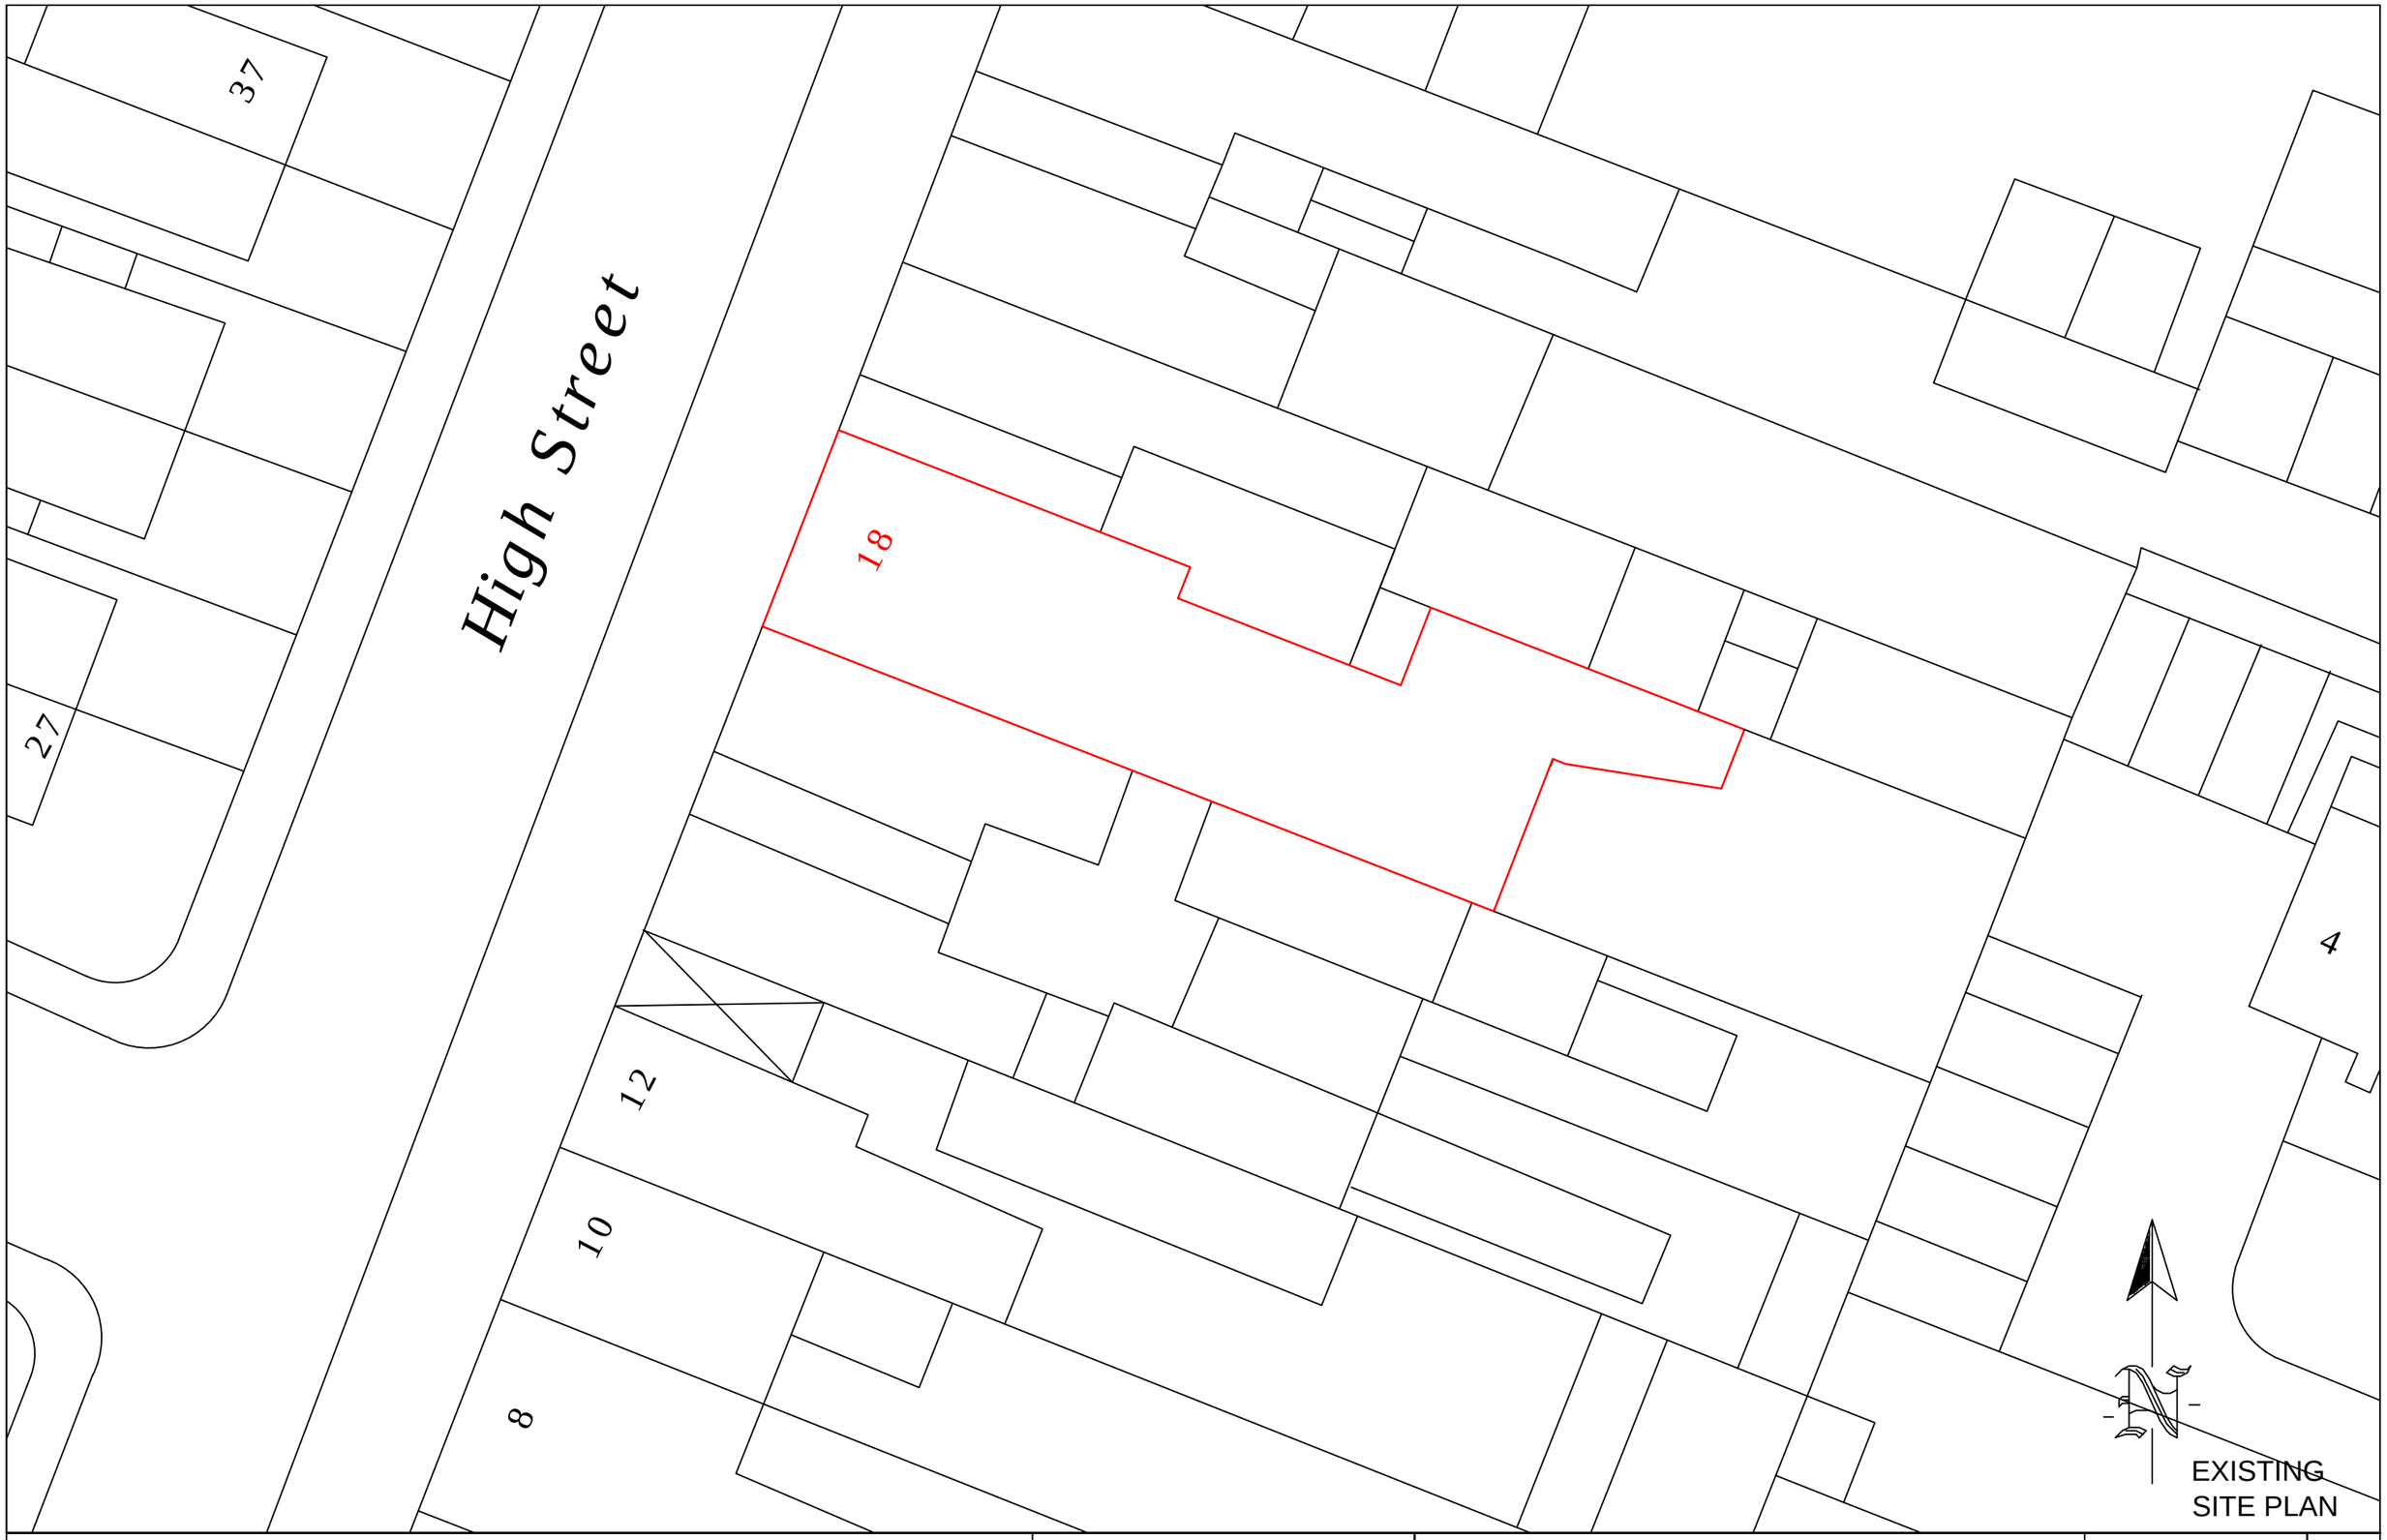

18 High st., Old Northwood, HA6 1BN

0 1 2 3 4 5 6 7 8 9 10 Metres

1:200 @ A3

THE GILLETT MACLEOD PARTNERSHIP
Chartered Architects & Town Planning Consultants
1 High Road Old Eastcote Pinner Middlesex HA5 2EW tel. 0208 868 1333

Drg. No.	18/3192/2
Scale	1:200@A3
Date	22/05/18
Drawn by	V.Kolomytkina

©