


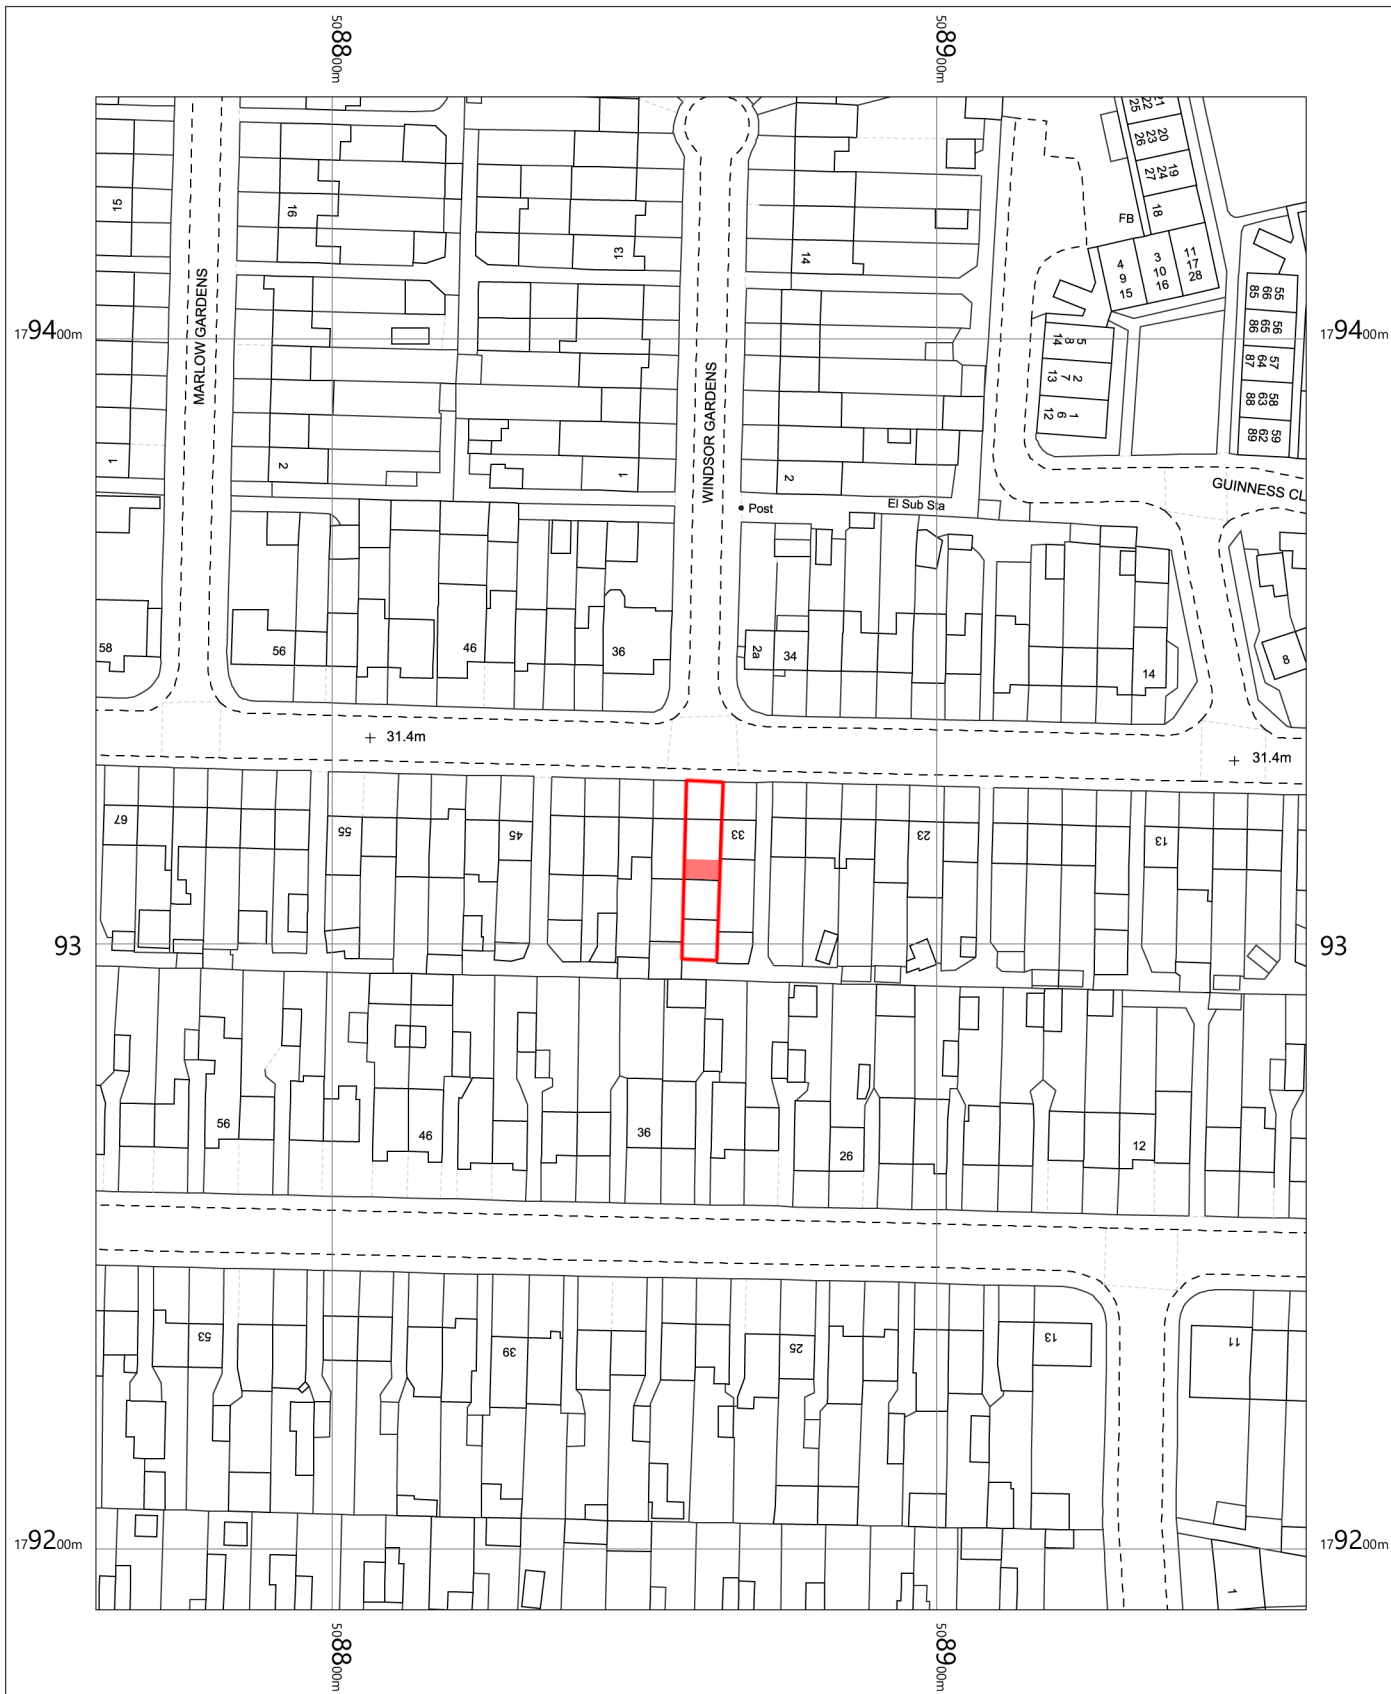

35 Bourne Avenue
Hayes
Hillingdon
UB3 1QN

OS MasterMap 1250/2500/10000 scale
Friday, June 30, 2017, ID: M4P-00636137
NFS Distribution LLP

1:1250 scale print at A4, Centre: 508861 E, 179315 N

©Crown Copyright Ordnance Survey. Licence no. 100057546

