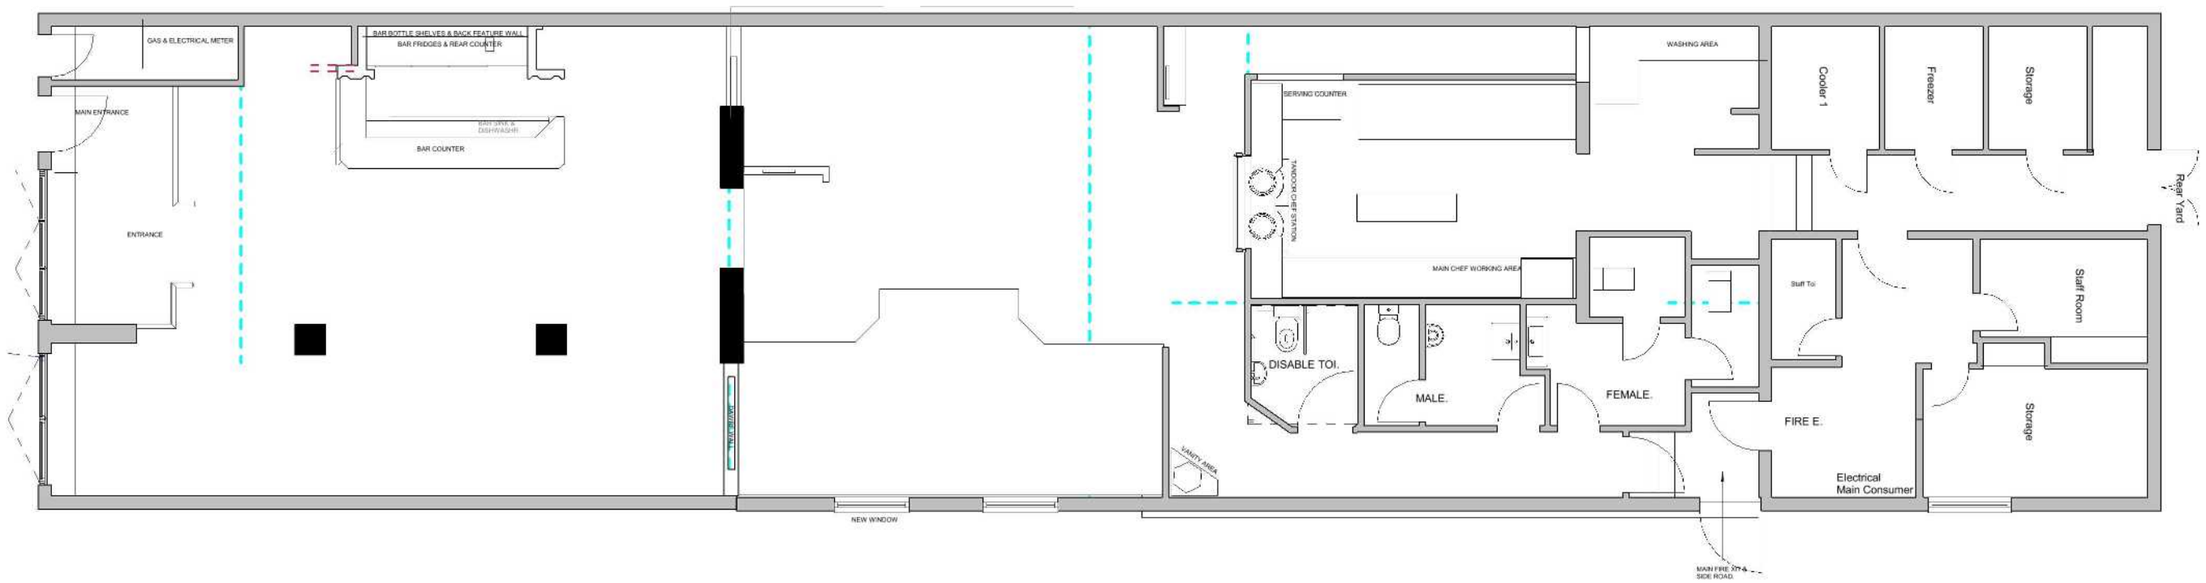

0.5 0 0.5 1 1.5 2 2.5
SCALE 1:50 m

SVK GROUP
BUILDING DESIGN & DEVELOPMENT

PROJECT	Restaurant Fit Out
TITLE	FLOOR PLAN PROPOSED ARRANGEMENTS
CLIENT	Dmaka-Ickenham
DRAWN BY: TEJ	DATE: 15/02/2021
SCALE (@ A1): 1 : 50	PROJECT NUMBER: SVK141
DRAWING NUMBER: SVK141-18 -C	REV