

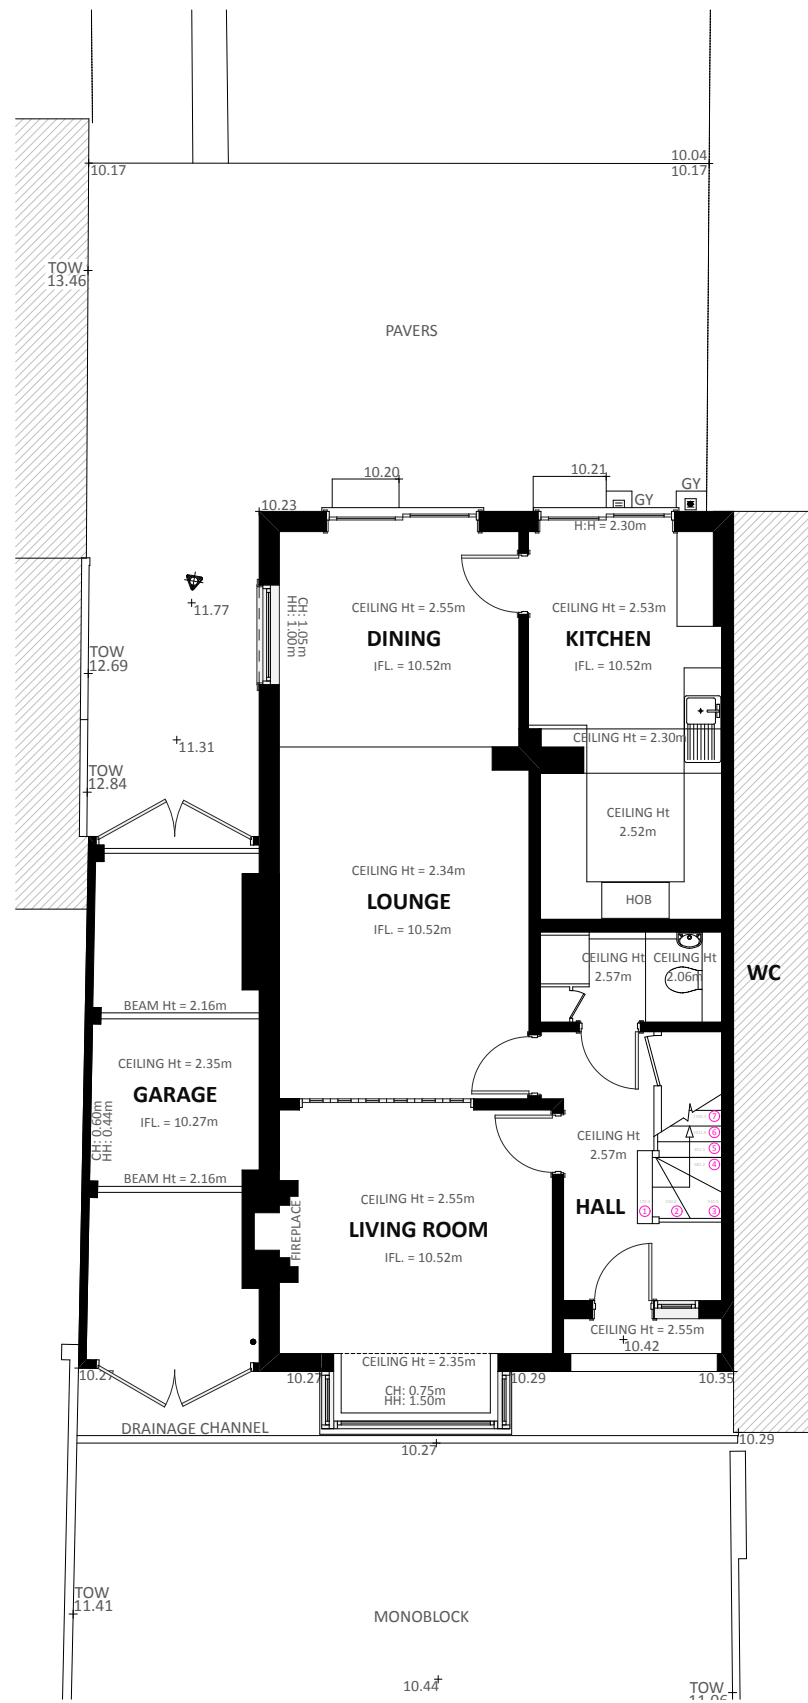


PROPOSED PLANS


6 North View, HA5 1PE

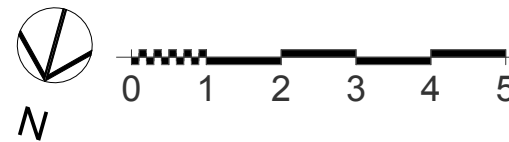


Ground

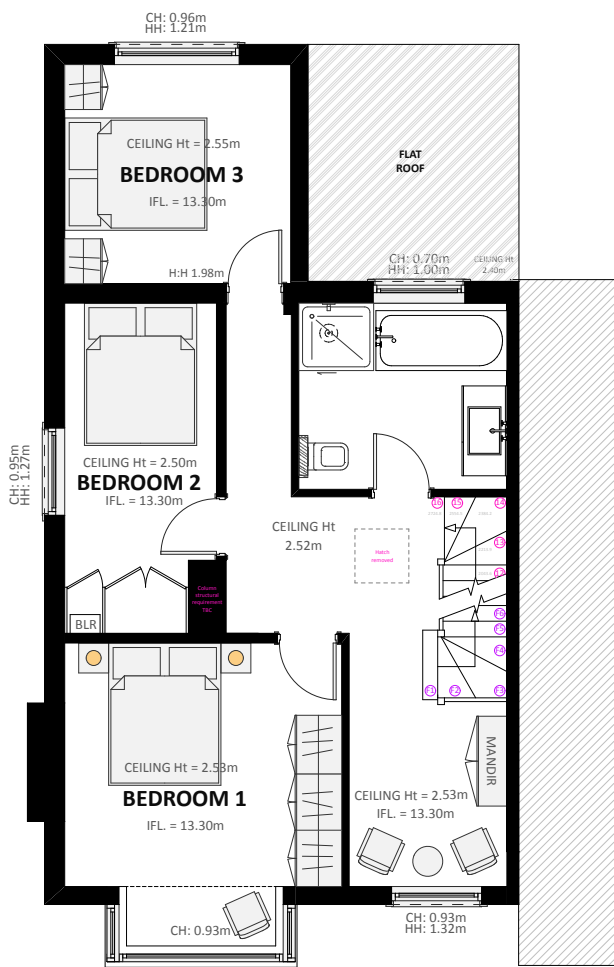

First

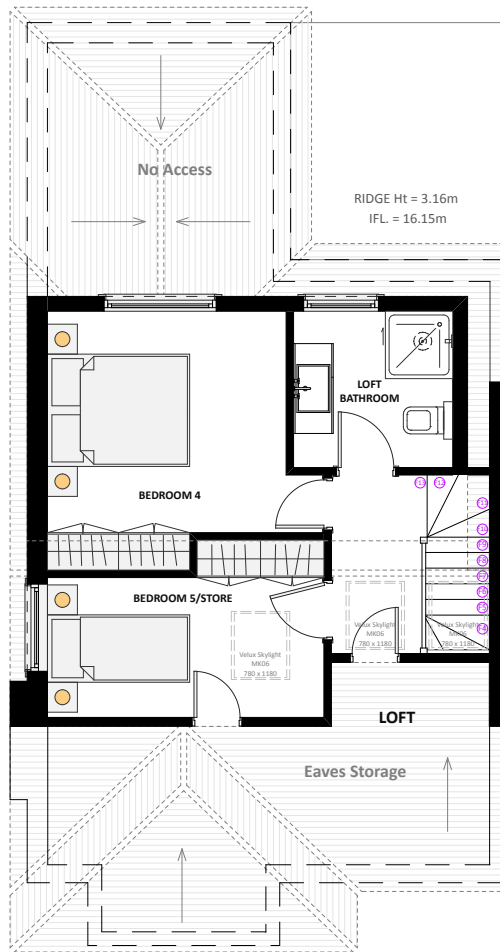

Loft

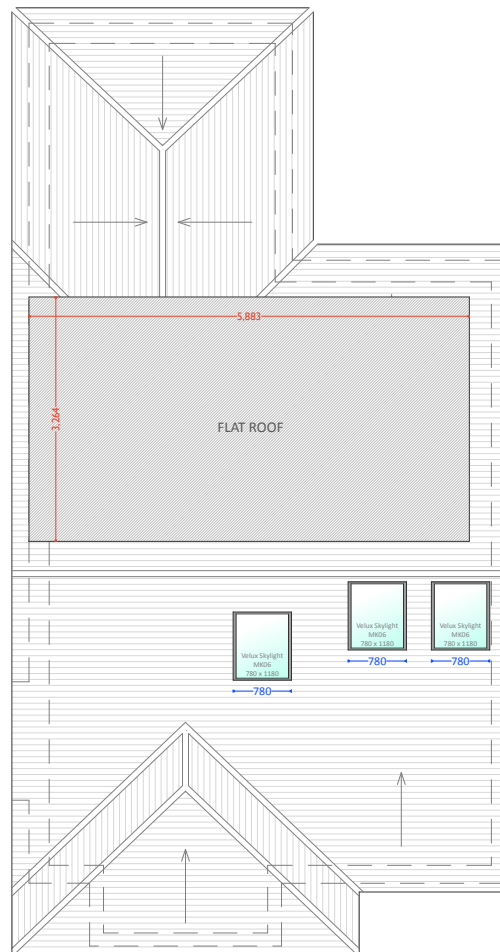

Roof