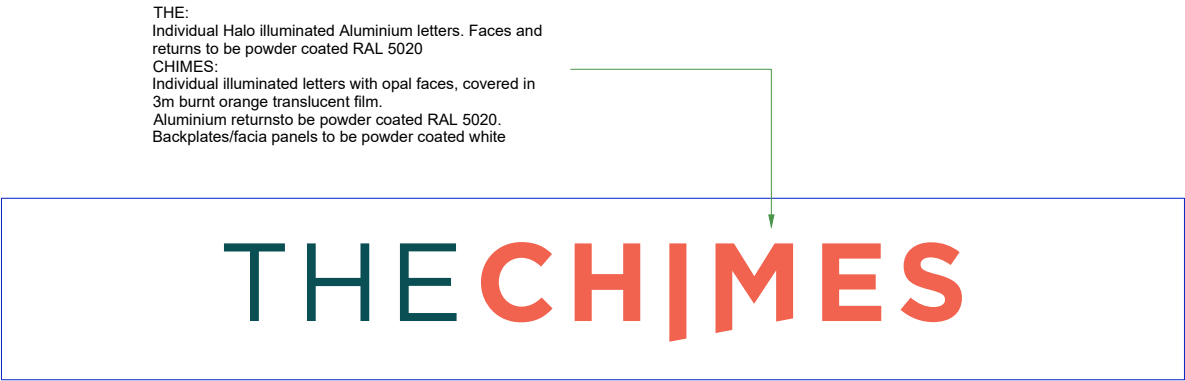


NOTES:

- All dimensions have a tolerance +/- 2mm.
- All saw cut acrylic sheet materials to have scraped edges and sanded corners.
- All corner points should be filed and de-burred for safety when handling and to ensure safe working practice.


As this is a development product, Acorn Signs reserve the right to alter internal details providing it does not prejudice the agreed aesthetics.

C: AS-BUILT	NA	NA
B: MANUFACTURE	NA	NA
A: DRAWING FIRST ISSUED	23.10.20	JF


REVISION:	DATE:	BY:
CLIENT:	Aberdeen Standard	
TITLE:	Entrance 5 Wall Mounted: George Street Entrance Sign I	
DRAWING NO:		
ORIGINATOR: JF	APPROVED: -	
DATE: 23.10.20	SCALE: As shown A3	

DRAWING LOCATION:
F:\Acorn\whitewall\The Chimes

©Copyright 2020 Acorn Signs Ltd

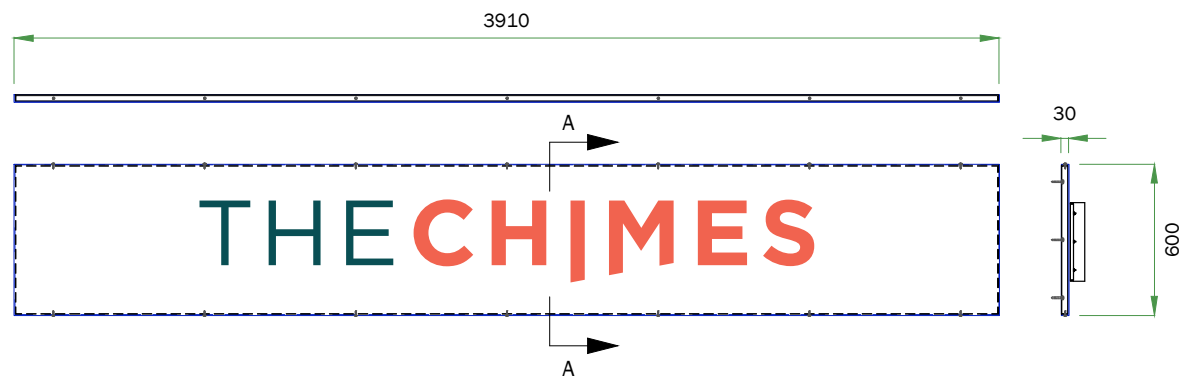


1 General Construction
scale 1:30

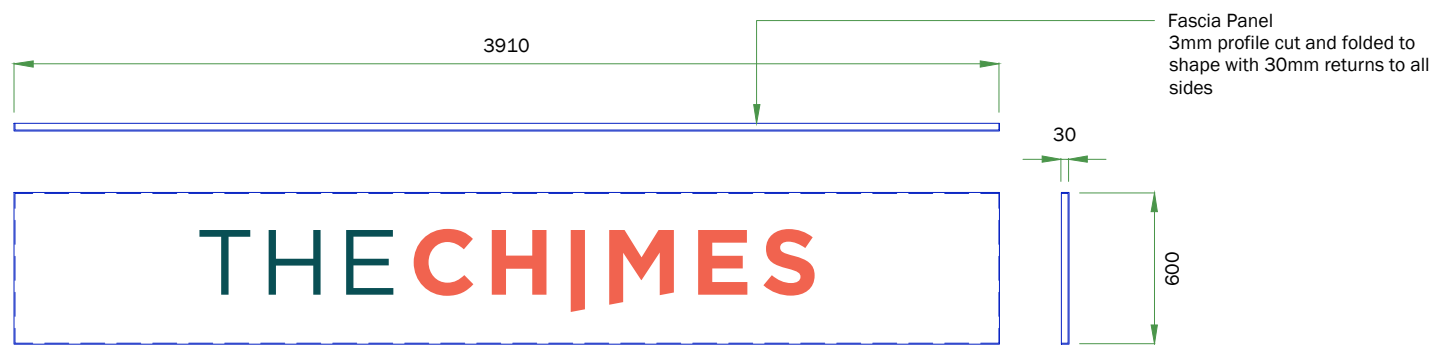

2 Fascia Panel

Scale 1:30 @ A3

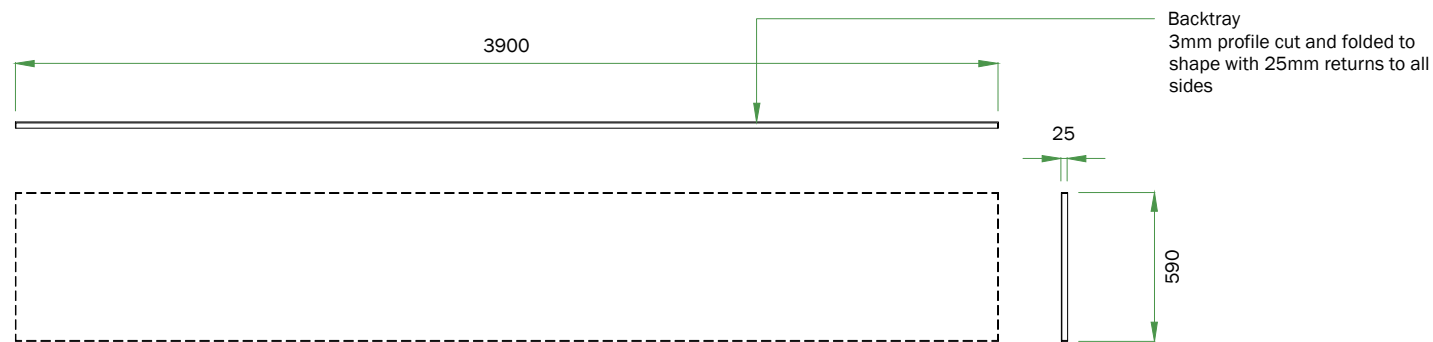

3 Backtray
scale 1:30

25mm Stand off fixed through external panel

LED Unit

75mm Returns powder coated RAL 5020 and halo lit

3mm Aluminium backing pane powdercoated white Gloss


4 'THE' Front Panel Text Detail
scale 1:4

LED Unit
100mm powder coated Returns RAL 5020, letters directly fixed to the fascia panel

Front face in opal finished in 3M Burnt Orange Translucent vinyl

3mm Aluminium backing panel powdercoated white Gloss

5 'Chimes' Front Panel Text Detail
scale 1:4

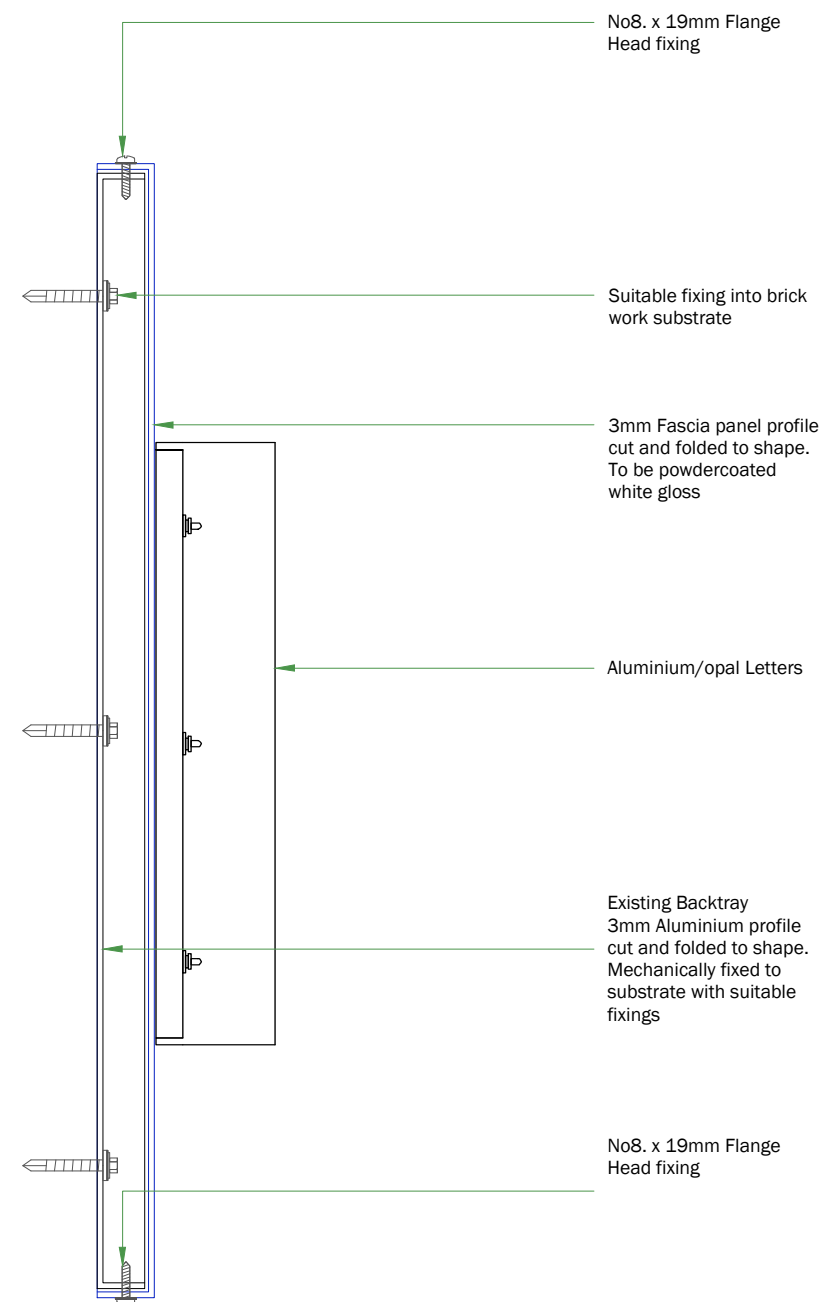

6 Section A - A

Scale 1:4 @ A3



A3 Page 2 of 2

NOTES:

- All dimensions have a tolerance +/- 2mm.
- All saw cut acrylic sheet materials to have scraped edges and sanded corners.
- All corner points should be filed and de-burred for safety when handling and to ensure safe working practice.

As this is a development product, Acorn Signs reserve the right to alter internal details providing it does not prejudice the agreed aesthetics.

C: AS-BUILT	NA	NA
B: MANUFACTURE	NA	NA
A: DRAWING FIRST ISSUED	23.10.20	JF

REVISION:	DATE:	BY:
CLIENT:	Aberdeen Standard	
TITLE:	Entrance 5 Wall Mounted: George Street Entrance Sign I	
DRAWING NO:		
ORIGINATOR: JF	APPROVED: -	
DATE: 23.10.20	SCALE: As shown A3	

DRAWING LOCATION:
F:\Acorn\whitewall\The Chimes

©Copyright 2020 Acorn Signs Ltd